Phone: GReenwood 3-8352

ARLEIGH C. SMITH

Registered Professional Engineer and Land Surveyor

16215 Wayzata Boulevard Wayzata, Minnesota

PLAT OF SURVEY

OF PROPERTY OF Nels. Pearson 6617 Warren Ave. Mpls 16, Minn.

described as follows: Lot 10

Block 6

Brookview Hts 1st Add.

Scale: 1 inch 30 feet.

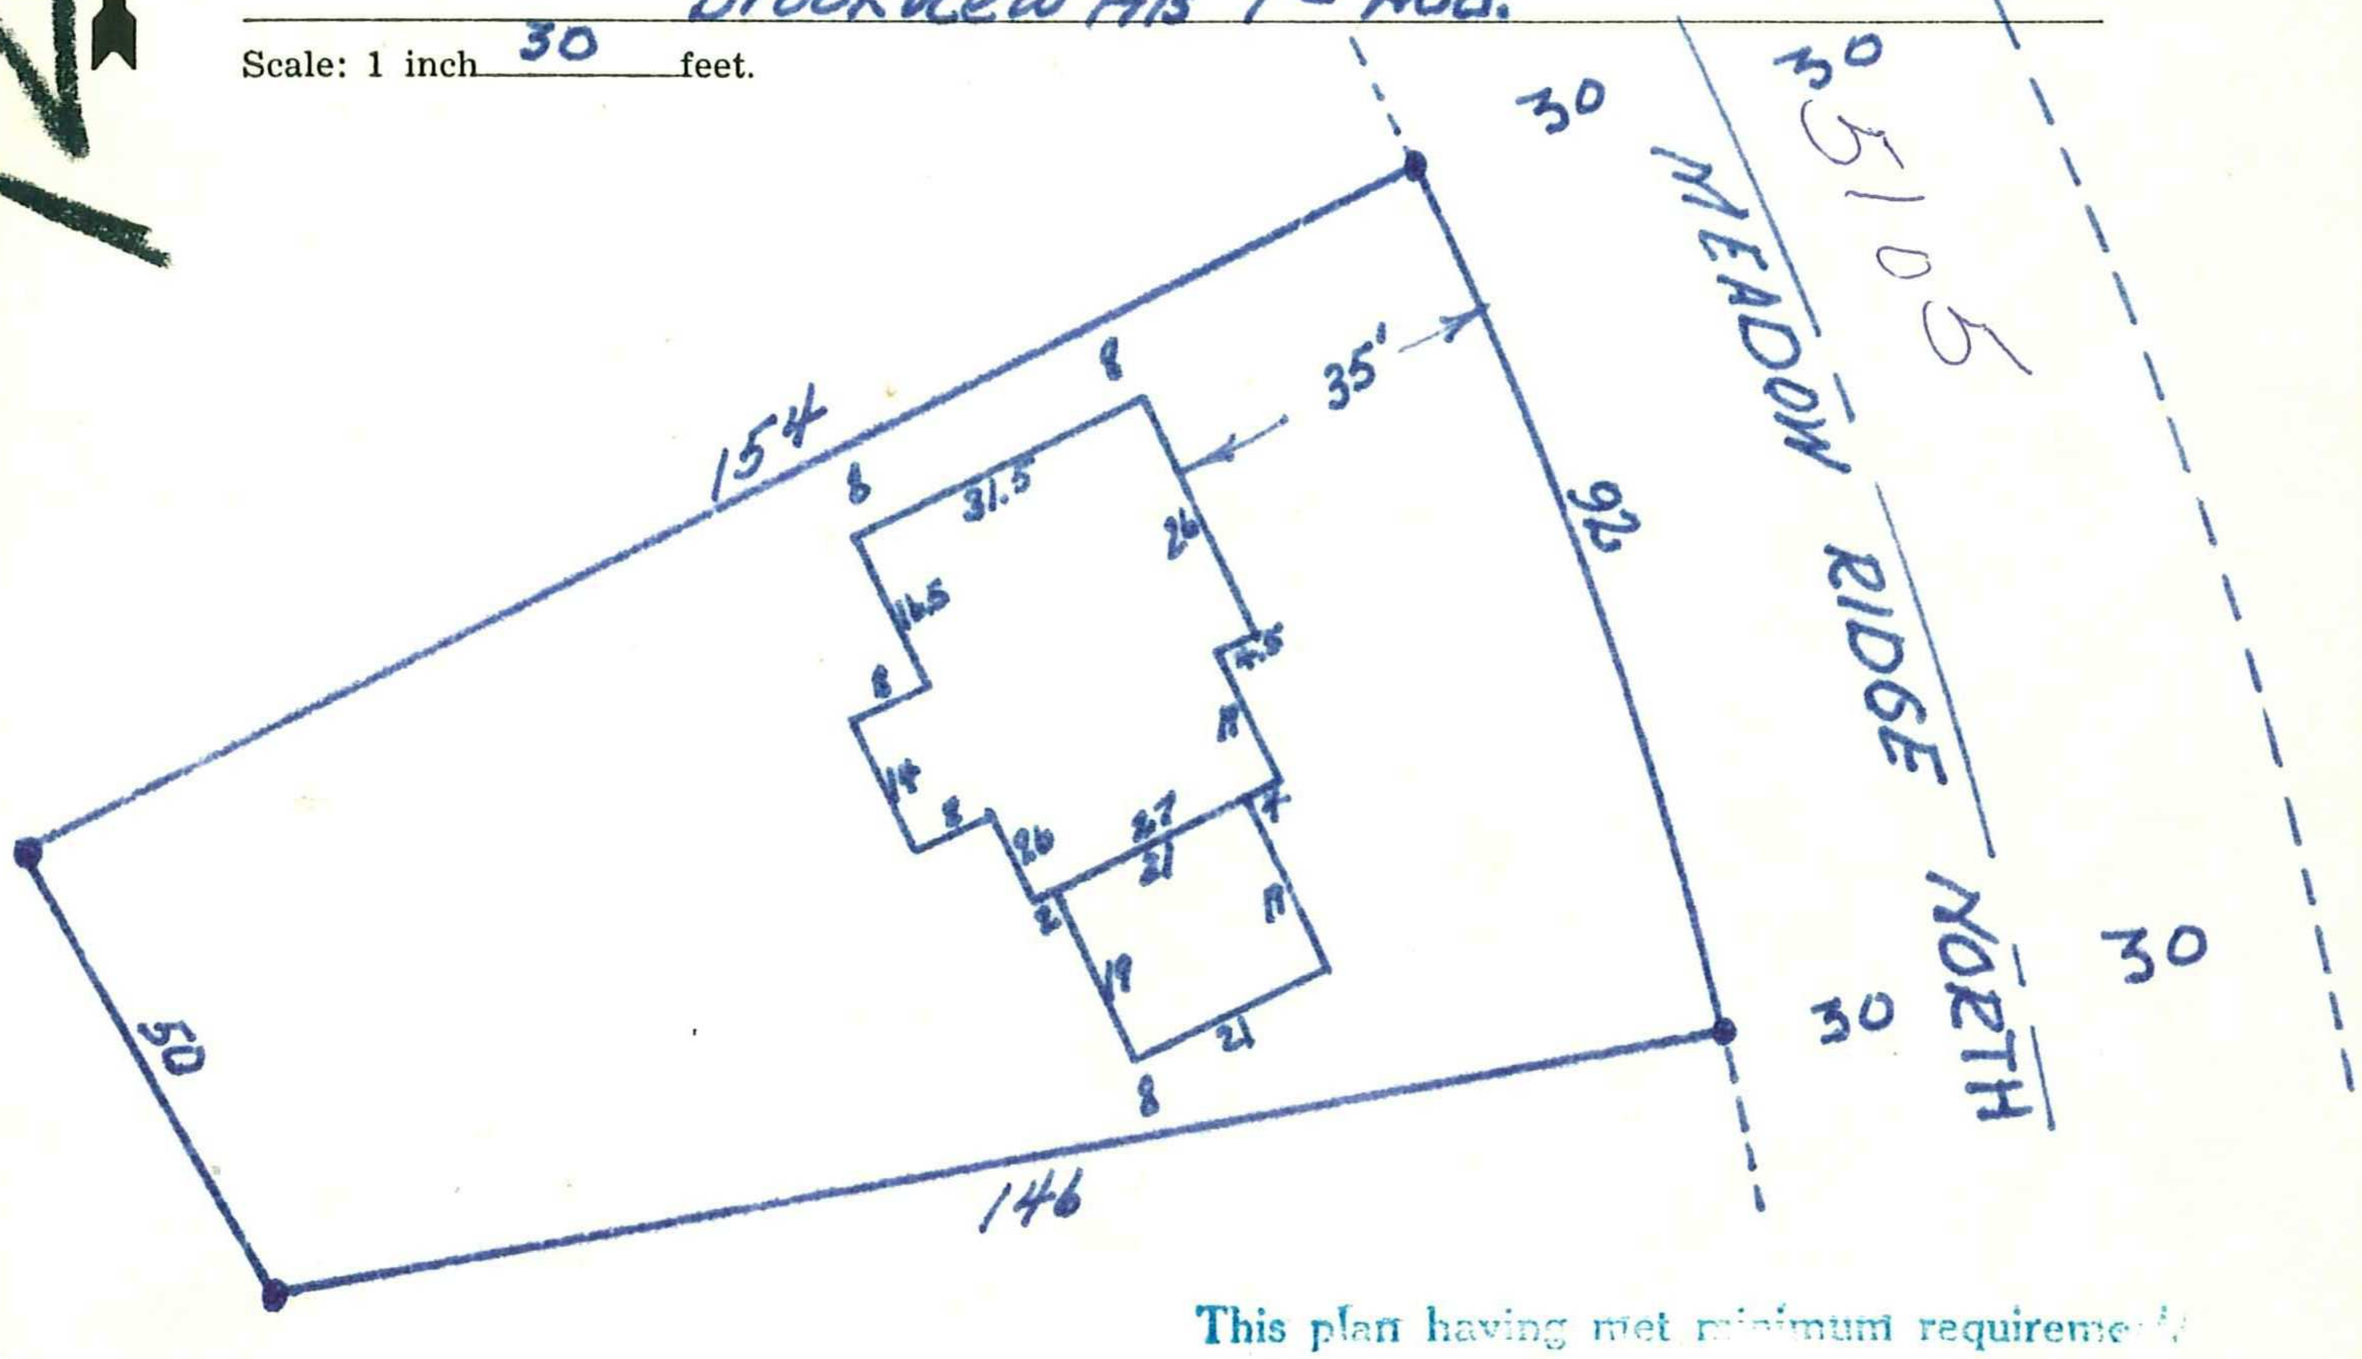

5105

This plan having met minimum requirements and restrictions is approved for construction on lot Ten block Six Brookview Heights 1st. Addition.

THE STOW CO.

By Edward C. Stow.

CERTIFICATE OF LOCATION OF BUILDING

I hereby certify that on Feb 17, 1956 I made a survey of the proposed location of the building on the above described property and that the location of said building is correctly shown on the above plat.

Arleigh C. Smith

CERTIFICATE OF SURVEY

I hereby certify that on Feb 17, 1956 I surveyed the property described above and that the above plat is a correct representation of said survey.

Arleigh C. Smith

5105 Meadow Ridge 04-116-21-34-0024