Phone: GReenwood 3-8352

ARLEIGH C. SMITH

Registered Professional Engineer and Land Surveyor

16215 Wayzata Boulevard Wayzata, Minnesota

PLAT OF SURVEY

OF PROPERTY OF NELS PEARSON 6617 Warren Ave. Mpls.

described as follows: Lot 11

Block 6

Brookview Heights 1st Add.

Scale: 1 inch 30 feet.

$26,000

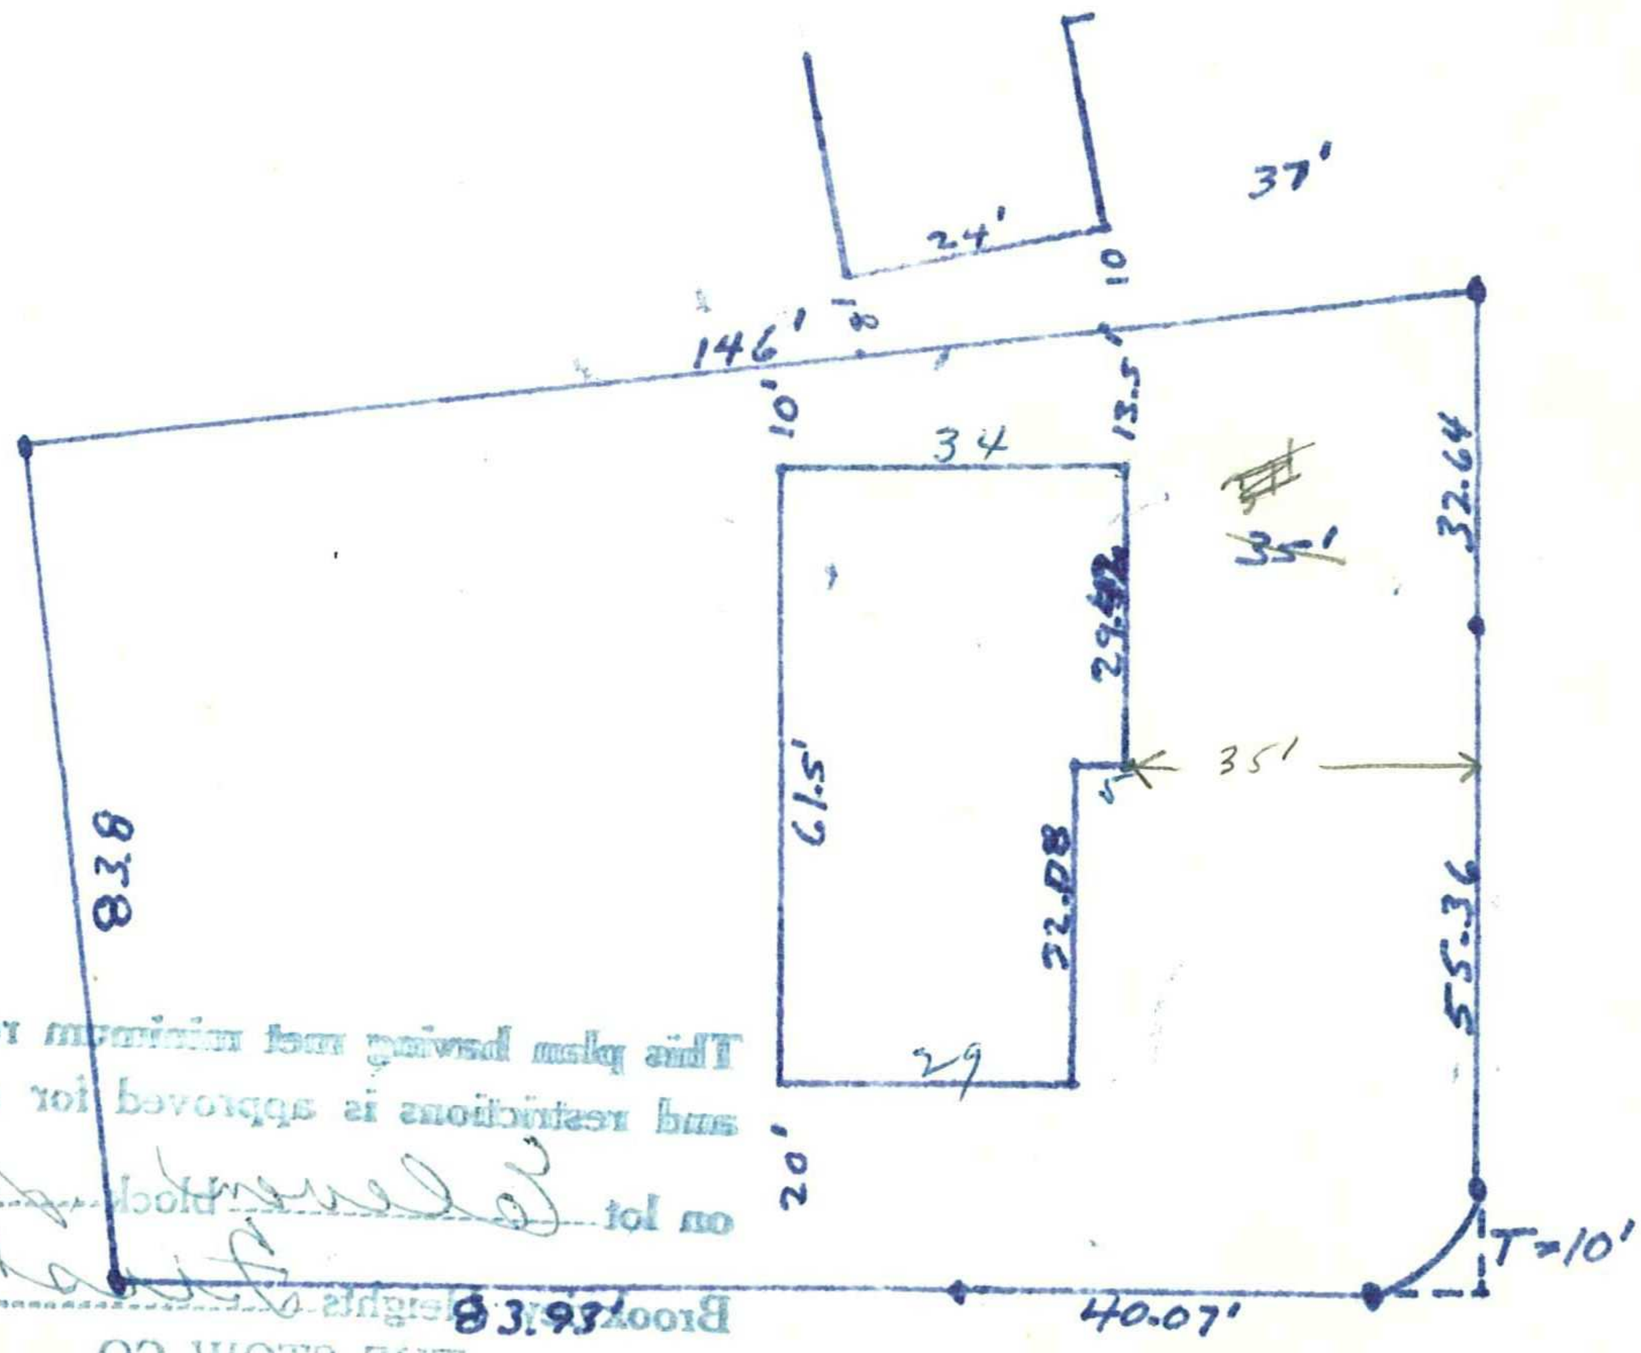

~~NORTH~~

MEADOW RIDGE

5101

DUGGAN'S PLAZA

This plan having met minimum requirements and restrictions is approved for construction on lot ..... Block ..... Brookview Heights 1st Addition

THE STOW CO.

by .....

CERTIFICATE OF LOCATION OF BUILDING

I hereby certify that on April 24, 1956 I made a survey of the proposed location of the building on the above described property and that the location of said building is correctly shown on the above plat.

CERTIFICATE OF SURVEY

I hereby certify that on April 24, 1956 I surveyed the property described above and that the above plat is a correct representation of said survey.

Arleigh C Smith

5101 Meadow Ridge 04-116-21-34-0025