Phone: GReenwood 3-8352

ARLEIGH C. SMITH

Registered Professional Engineer and Land Surveyor

16215 Wayzata Boulevard Wayzata, Minnesota

7891

PLAT OF SURVEY

OF PROPERTY OF BROOKVIEW CONS'T CO. 4630 EXCELSIOR BLVD.

described as follows: LOT 9 ST. LOUIS PARK, MINN.

BLOCK 1

BROOKVIEW HEIGHTS 2ND ADDITION

Scale: 1 inch 30 feet.

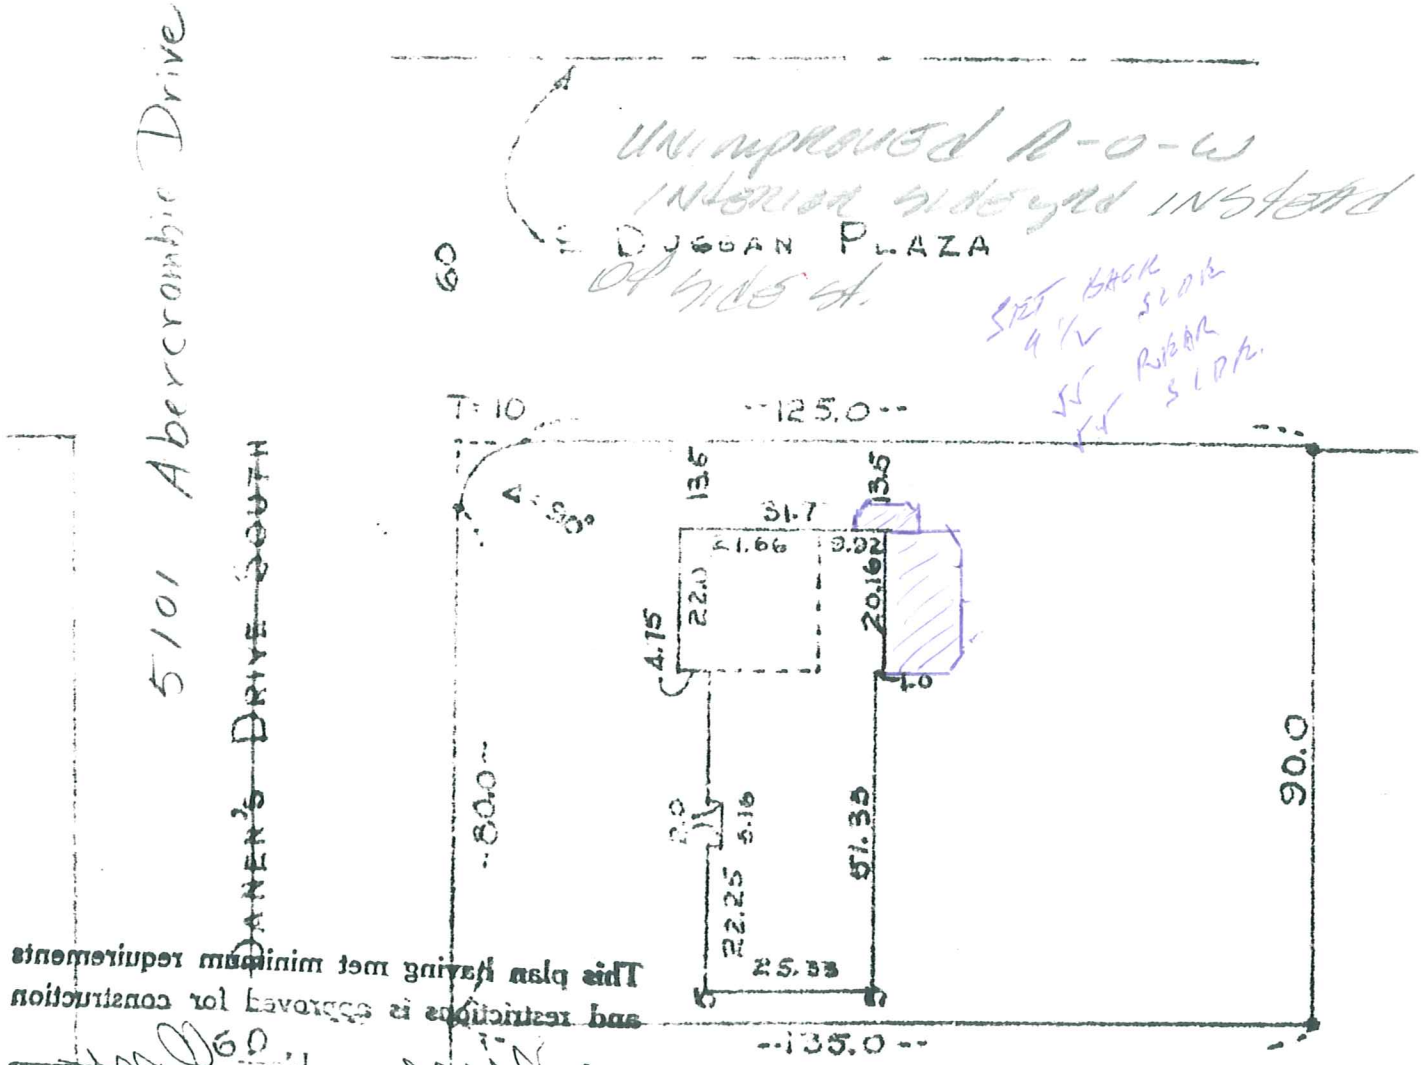

This plan having met minimum requirements and restrictions is approved for construction on lot 60 Block 1 Brookview Heights 2nd Addition.

THE STOW CO.

CERTIFICATE OF LOCATION OF BUILDING

I hereby certify that on August 16, 1956 I made a survey of the proposed location of the building on the above described property and that the location of said building is correctly shown on the above plat.

Arleigh C. Smith

CERTIFICATE OF SURVEY

I hereby certify that on August 16, 1956 I surveyed the property described above and that the above plat is a correct representation of said survey.

Arleigh C. Smith

04.29.1998

5101 ABERCROMBIE DR #1693