CARDARELLE & ASSOCIATES, INC.
HIGHWAY 169 & COUNTY ROAD 18 • P. O. BOX 6121 941-3030 • LAND SURVEYORS MINNEAPOLIS, MINN. 55424

CERTIFICATE OF SURVEY

Survey For: _____ File No. _____ Book Z 69 Page 68

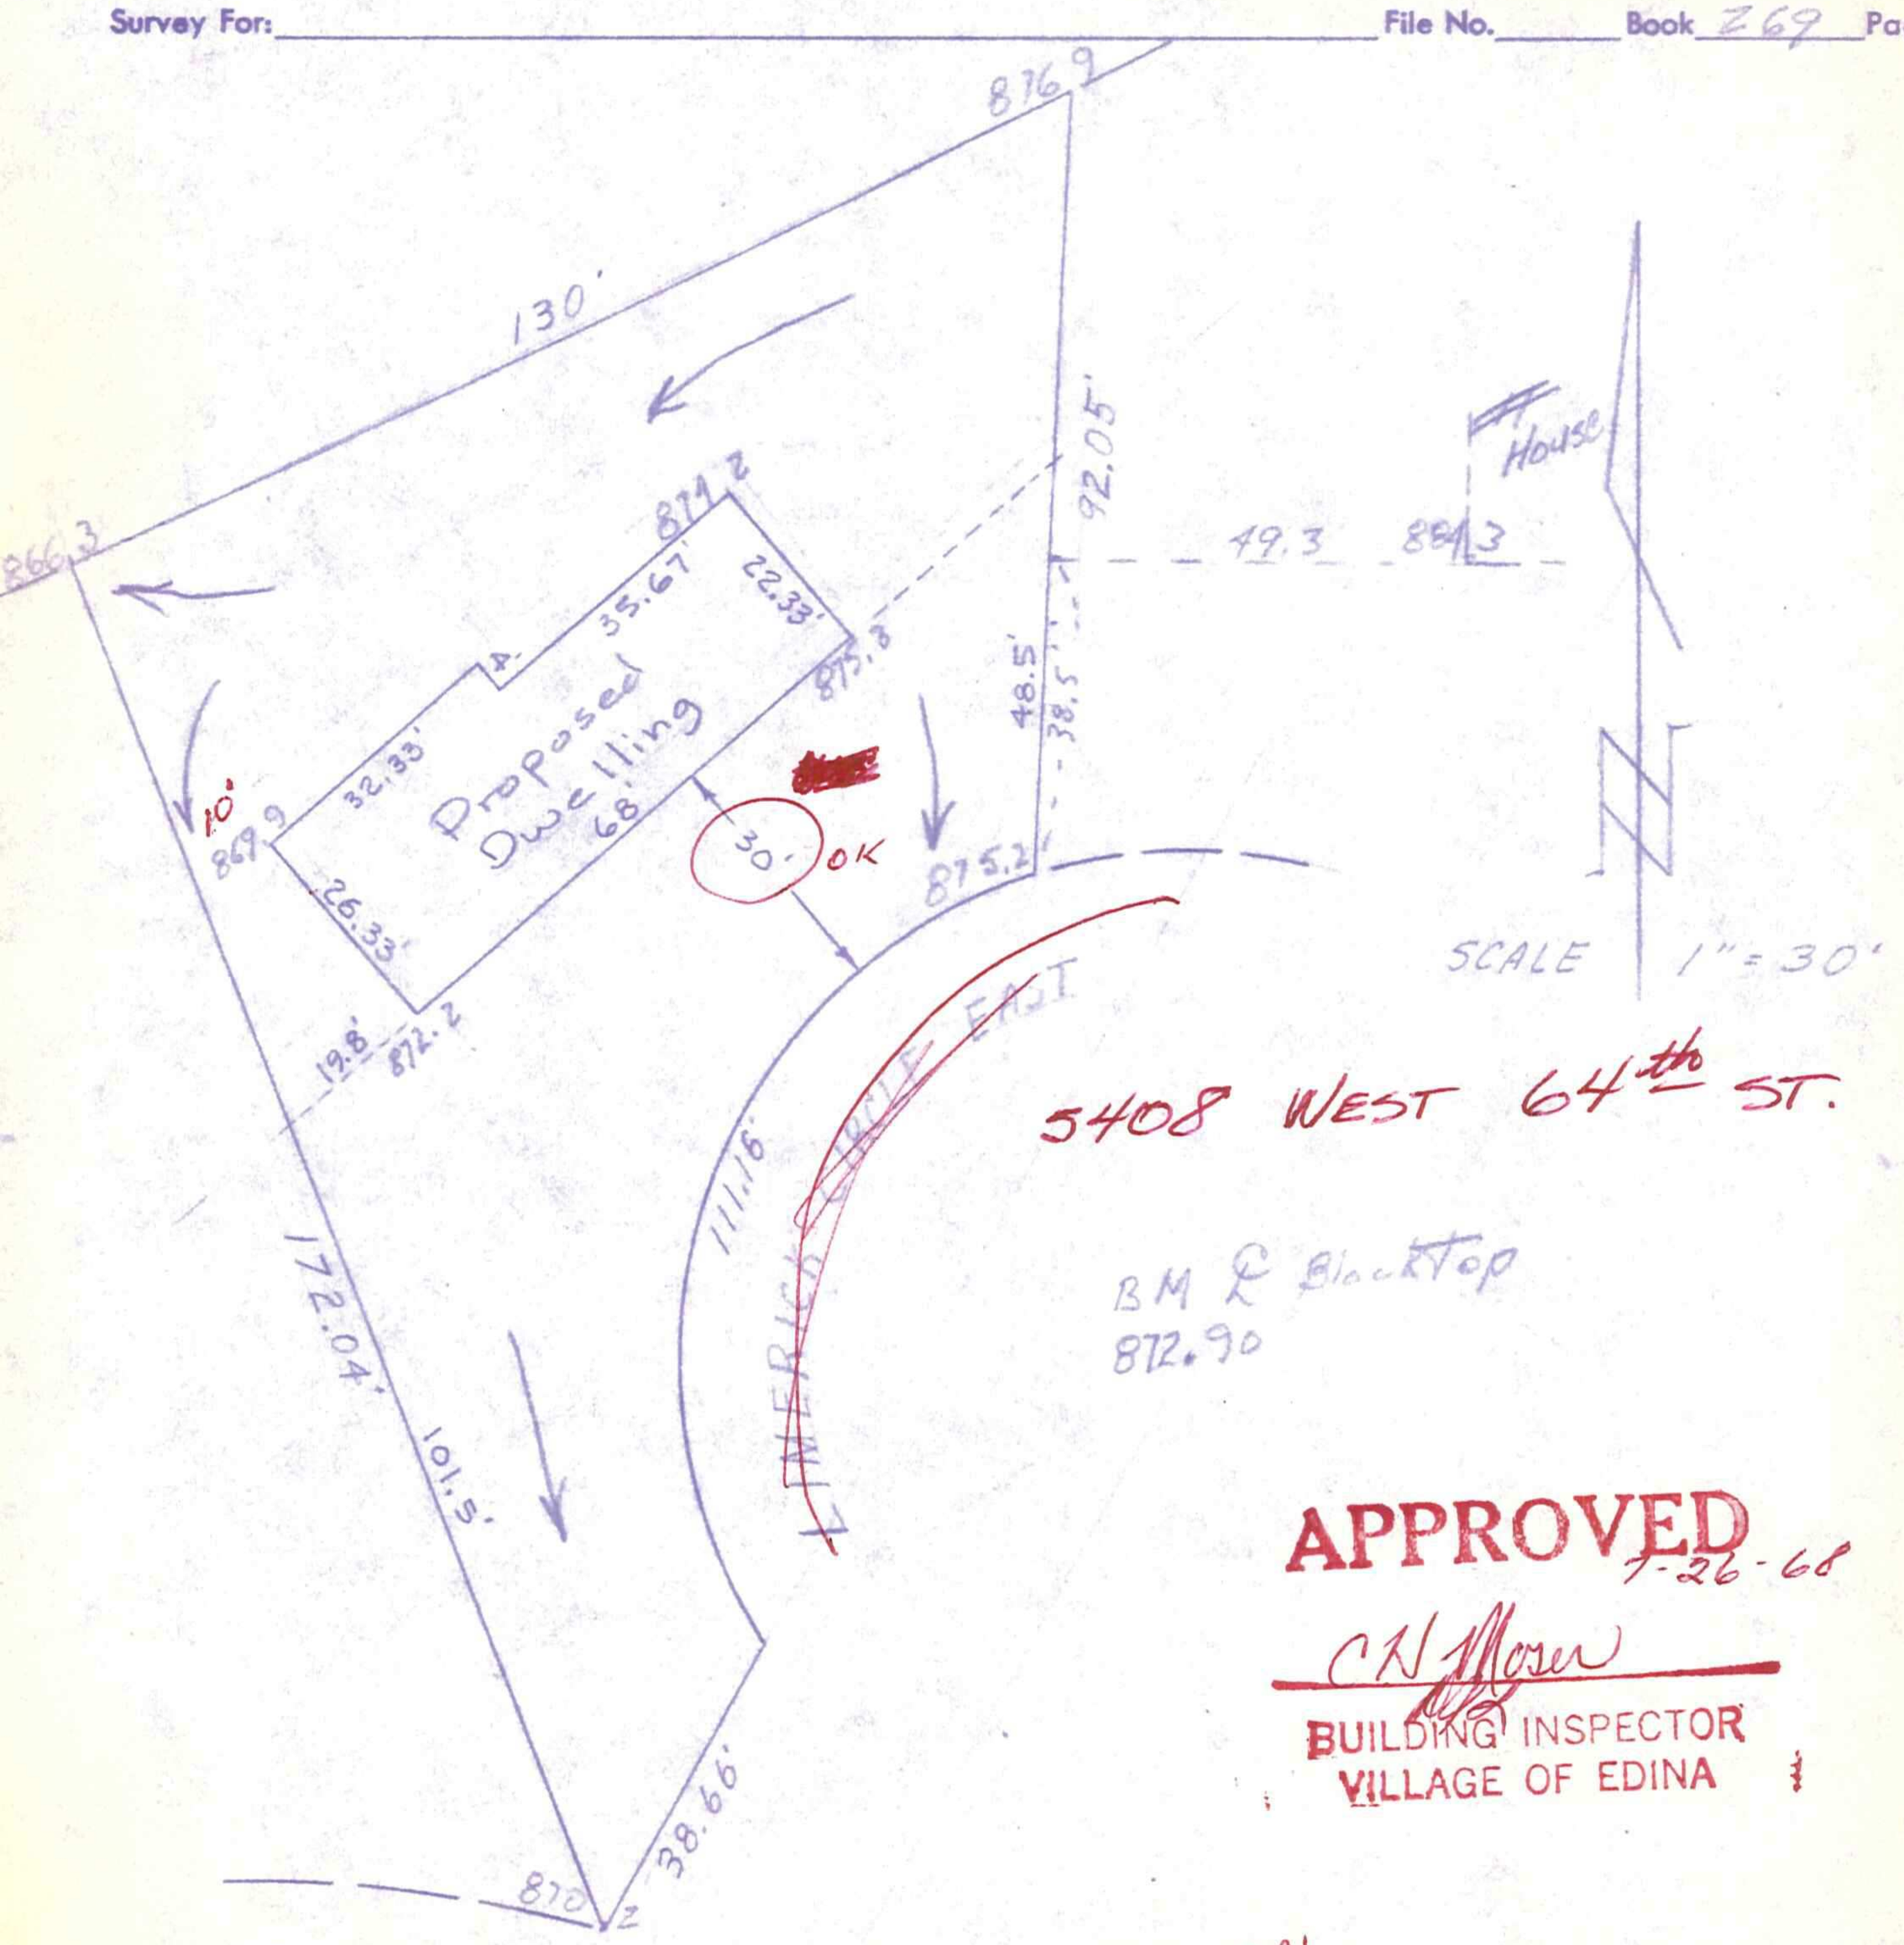

APPROVED 7-26-68
C N Morse
BUILDING INSPECTOR
VILLAGE OF EDINA

WRONG LEGAL DISCRIPTION

LOT 16, BLK 2

I hereby certify that this is a true and correct representation of a survey of the boundaries of Lot 21 Block 2 Edina Valley Estates 2nd Add Hennepin County, Minnesota and of the location of all buildings thereon, and all visible encroachments, if any, from or on said land. Surveyed by me this 24th day of July 1968

RECEIVED JUL 23 1968

6308 Limerick dr 05-116-21-11-0003

CARDARELLE & ASSOCIATES, INC.
STATE REG. NO. 6508

614-C