CARDARELLE & ASSOCIATES, INC.
HIGHWAY 169 & COUNTY ROAD 18 • P. O. BOX 6121 941-3030 • LAND SURVEYORS MINNEAPOLIS, MINN. 55424

CERTIFICATE OF SURVEY

Survey For: Don Berg File No. _____ Book 280 Page 24

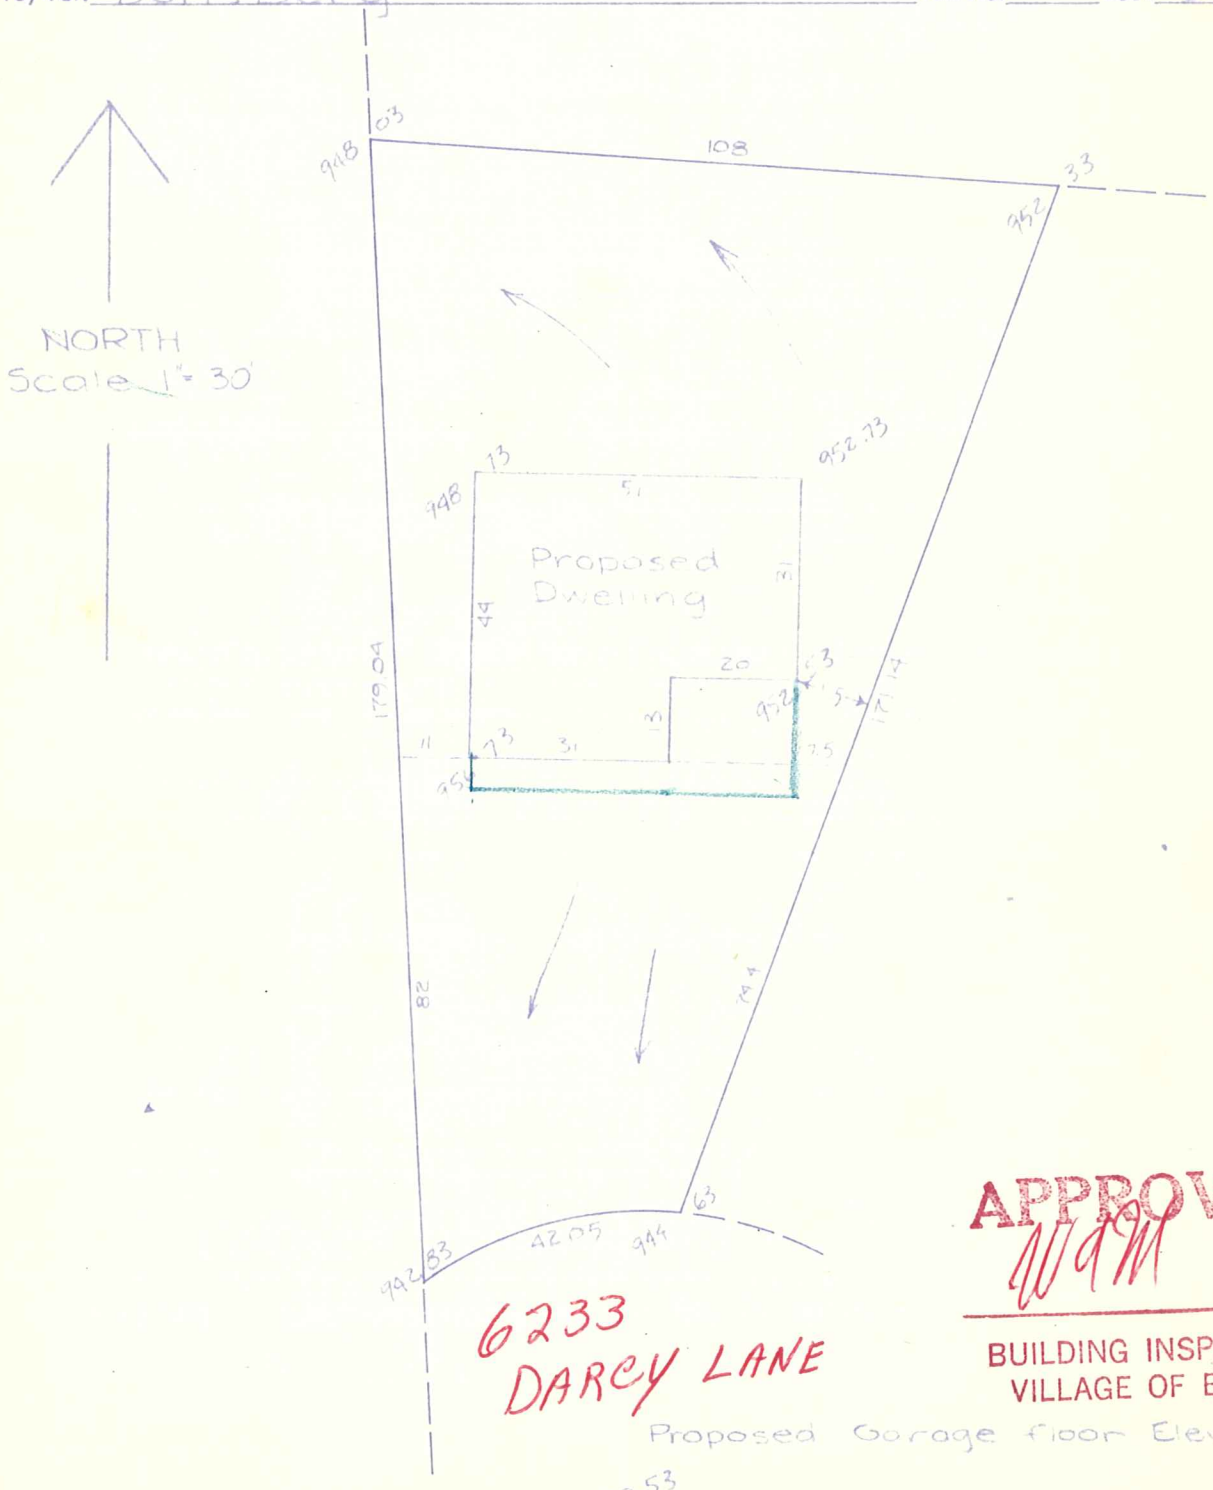

6233 DARCY LANE

Proposed Garage Floor Elev = 948.0

APPROVED
BUILDING INSPECTOR
VILLAGE OF EDINA

D-550

I hereby certify that this is a true and correct representation of a survey of the boundaries of Lot 1, Block 1 Scenic Valley Addition Hennepin County, Minnesota and of the location of all buildings thereon, and all visible encroachments, if any, from or on said land. Surveyed by me this 16th day of October, 1969.

CARDARELLE & ASSOCIATES, INC.
STATE REG. NO. 6508

RECEIVED OCT 20 1969
6233 DARCY LA