N 90' LOT 3, BK.4, VALLEY VIEW HEIGHT

INDUSTRIAL
BUSINESS
PLOTS
TOPOGRAPHIC MAPPING

C. E. COULTER

LAND SURVEYOR

REGISTERED UNDER LAWS OF STATE OF MINNESOTA
LICENSED BY ORDINANCE OF CITY OF MINNEAPOLIS

3300 LYNDALE AVE. SO. MINNEAPOLIS 8, MINN.
TAYLOR 4-0370

FAR

Surveyor's Certificate

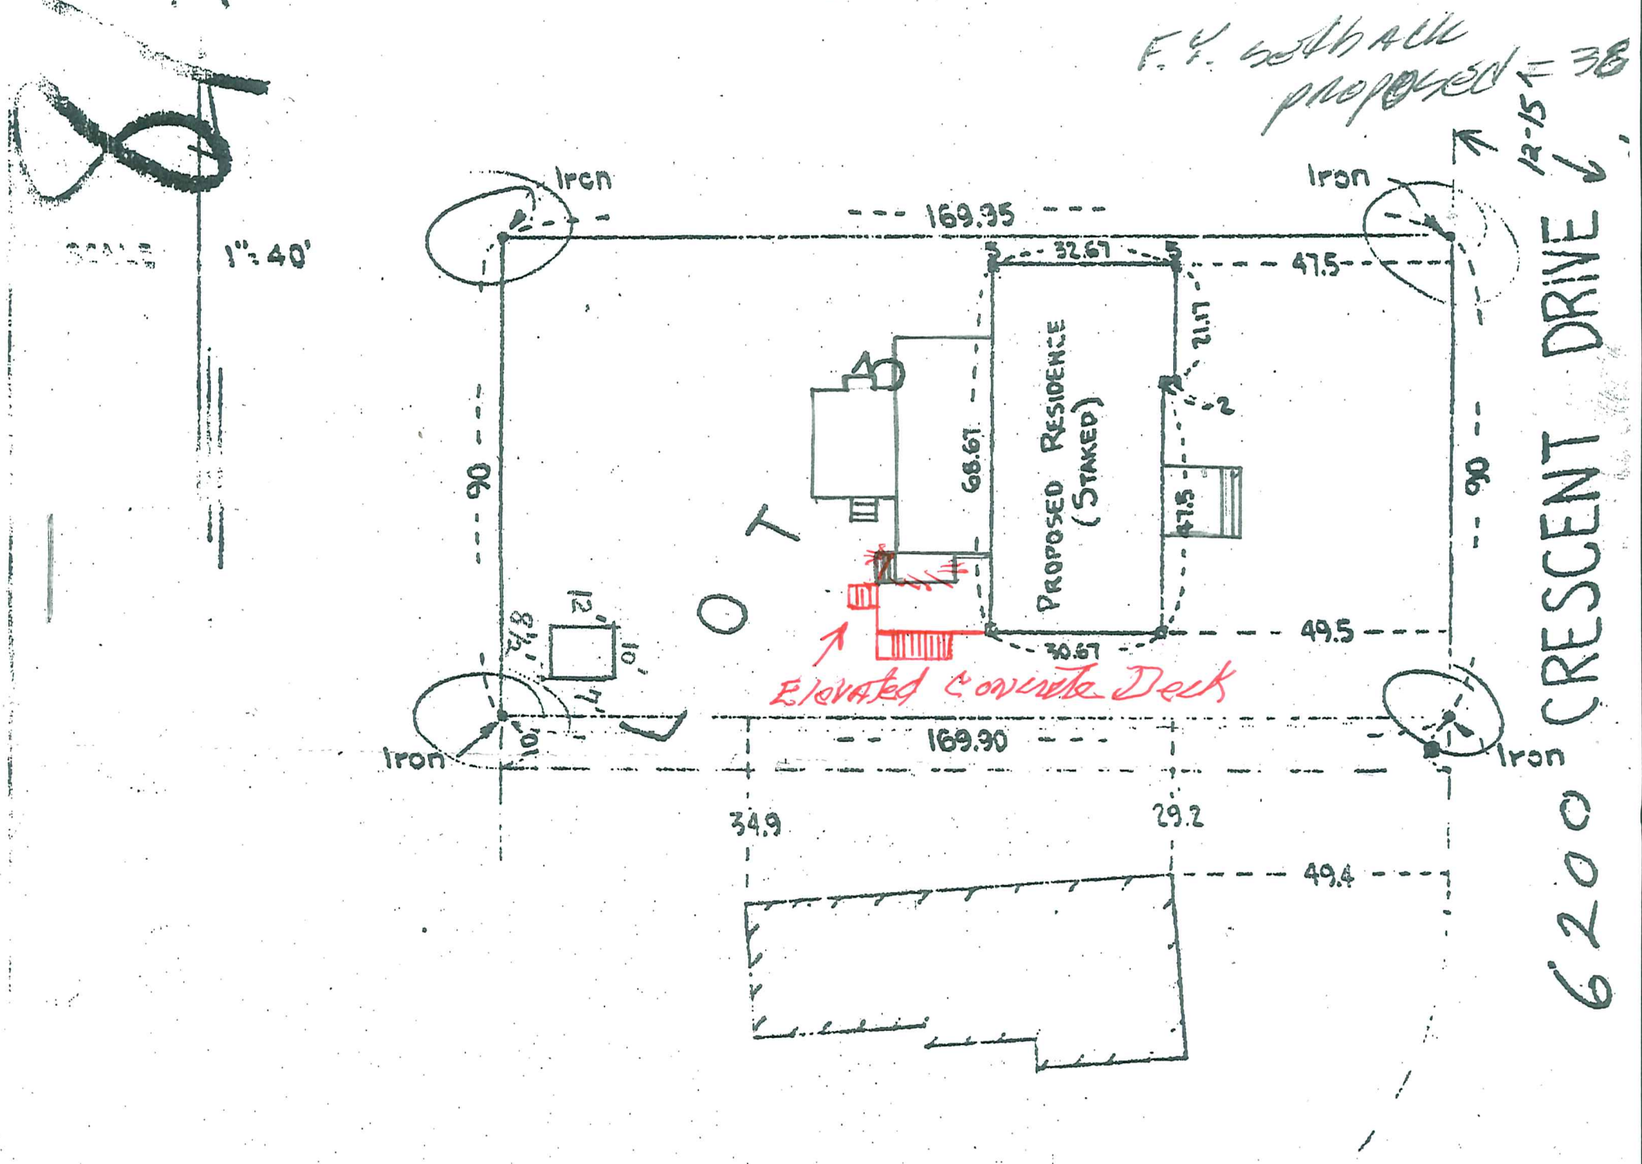

I hereby certify that the above is a true and correct plat of a survey of:

The North Ninety (90) feet, as measured along the East and West lines thereof, of Lo Three (3), Block Four (4), VALLEY VIEW HEIGHTS, Hennepin County, Minnesota.

As surveyed by me this 20th day of March 1957 A. D.

Signed C. E. Coulter
Minnesota Registration No. 2584

OFFICE COPY
6200 Crescent Dr
w/permit 95737

95737 07-27-2009
6200 CRESCENT DR