Ron Krueger & Associates, Inc.
8080 Wallace Road
Eden Prairie, Minnesota 55344
(612) 934-4242

CERTIFICATE OF SURVEY

Engineering
Land Surveying
Landscape Architecture
Planning

Survey for: DON BERG CONSTRUCTION | Job No. 7863 | Bk. ____ Pg. ____

AREAS
LOT - 11972 SF / 0.27 AC
HOUSE - 1766
COVERAGE - 14.75 %

ELEVS.
GARAGE FLR - 886.0
LOWEST FLR - 878.33
TOP OF FOUND - 886.33

(XXX) - PROP
XXX - EXIST.
- DRAINAG

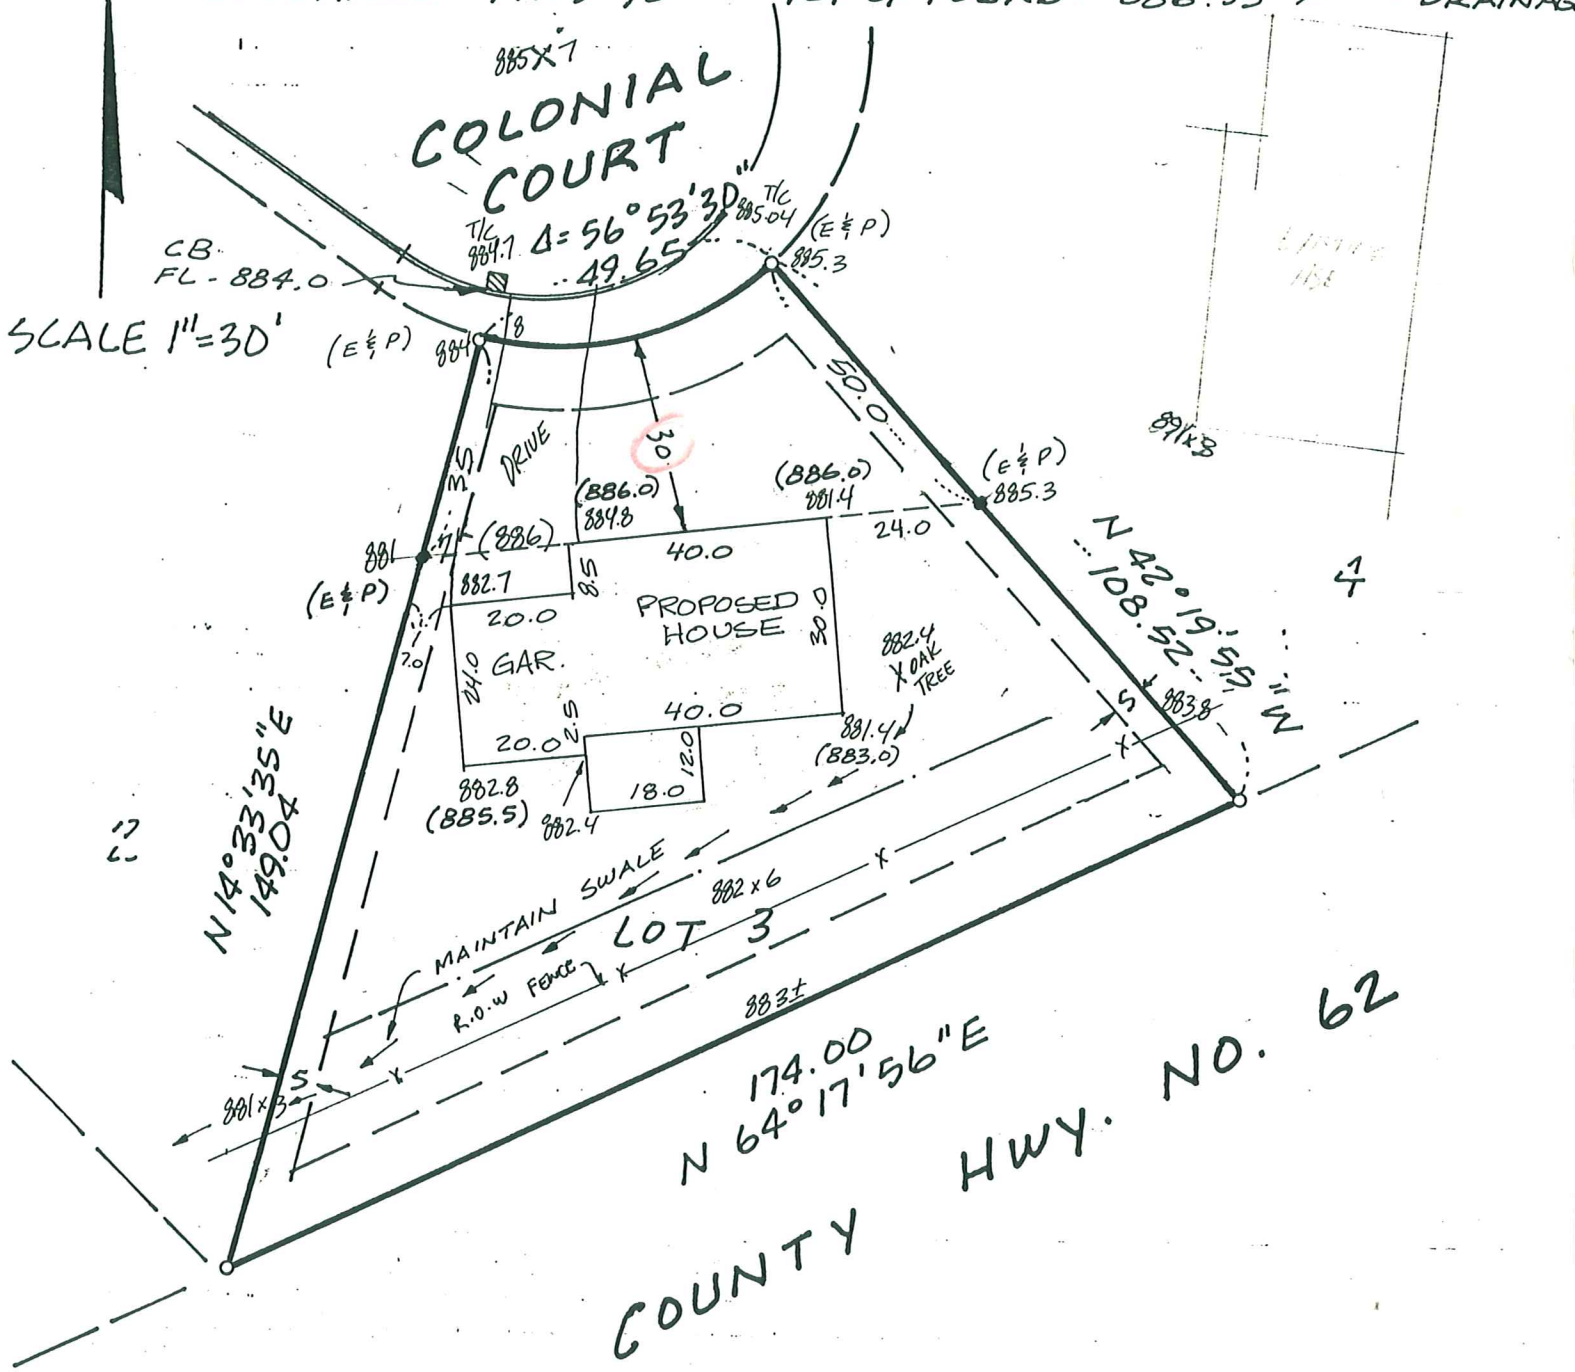

I HEREBY CERTIFY THAT THIS IS A TRUE AND CORRECT REPRESENTATION OF THE BOUNDARIES OF LOT 3. BLOCK 1 COLONIAL COURT, HENNEPIN COUNTY, MINNESOTA.

SURVEYED BY ME THIS 29TH DAY OF APRIL, 19 87.

6305 COLONIAL CT

RONALD L. KRUEGER
STATE REGISTRATION NO. 14374