W. BROWN LAND SURVEYING, INC.

8030 Cedar Avenue South Suite 228
Bloomington, MN 55425
Phone (612) 854-4055
Fax (612) 854-4268

WOODROW A. BROWN, R.L.S.
President

Survey For:
Knight Construction Design, Inc.

NORTH

Scale: 1"=40'

O Denotes Iron Monument.

x 112.4 Denotes Existing Elevation.

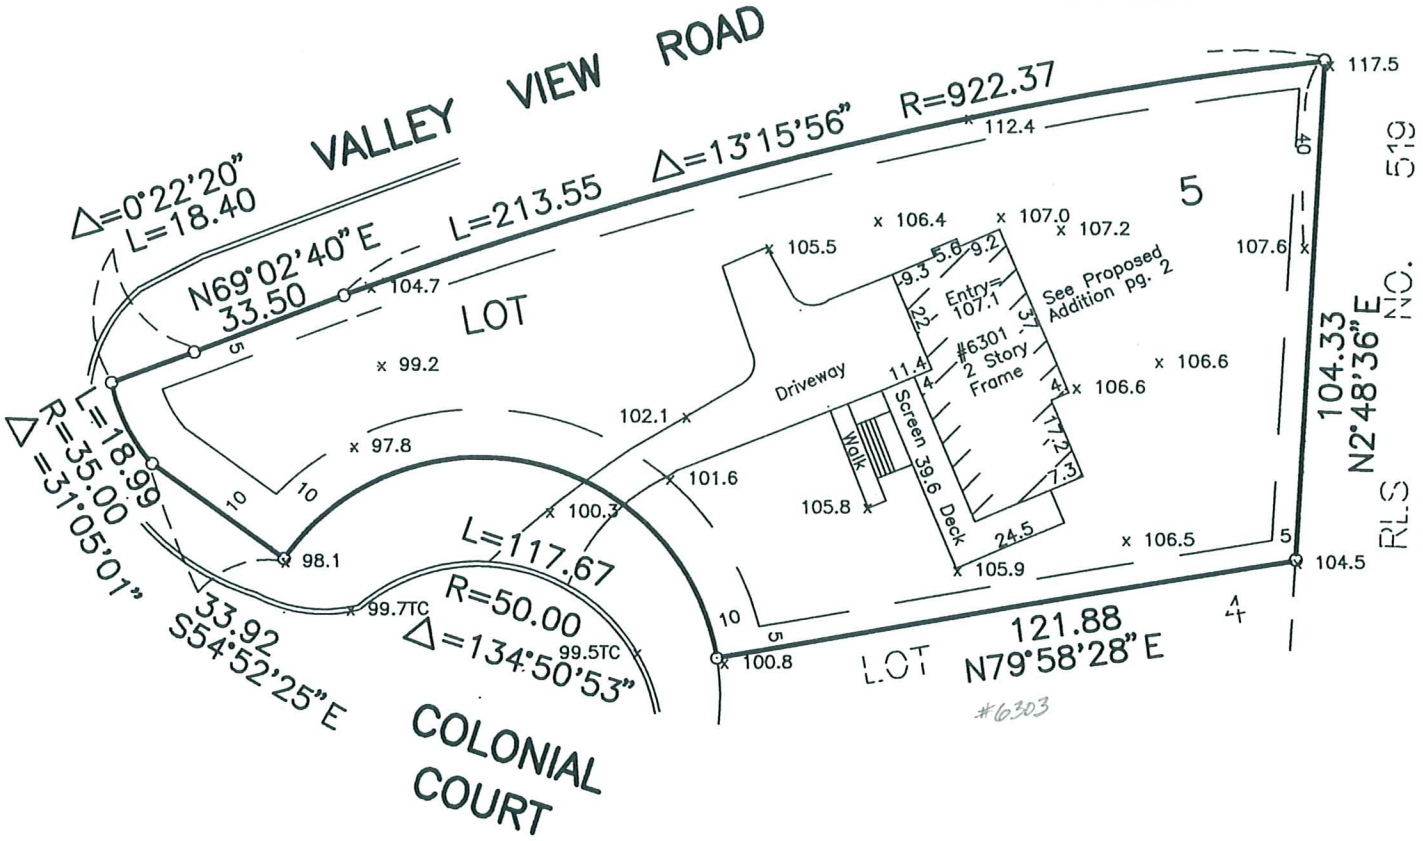

PROPERTY DESCRIPTION

Lot 5, Block 1, Colonial Court, Hennepin County, Minnesota.

I hereby certify that this survey, plan or report was prepared by me or under my direct supervision and that I am a duly Registered Land Surveyor under the laws of the State of Minnesota.

W. BROWN LAND SURVEYING, INC.

Woodrow A. Brown, R.L.S NO. 15230

Dated: March 29, 1998.

40-98
63/25

6301 COLONIAL CT

5

W. BROWN LAND SURVEYING, INC.

8030 Cedar Avenue South Suite 228
Bloomington, MN 55425
Phone (612) 854-4055
Fax (612) 854-4268

WOODROW A. BROWN, R.L.S.
President

Survey For:
Knight Construction Design, Inc.

Scale: 1"=30'

O Denotes Iron Monument.

x 112.4 Denotes Existing Elevation.

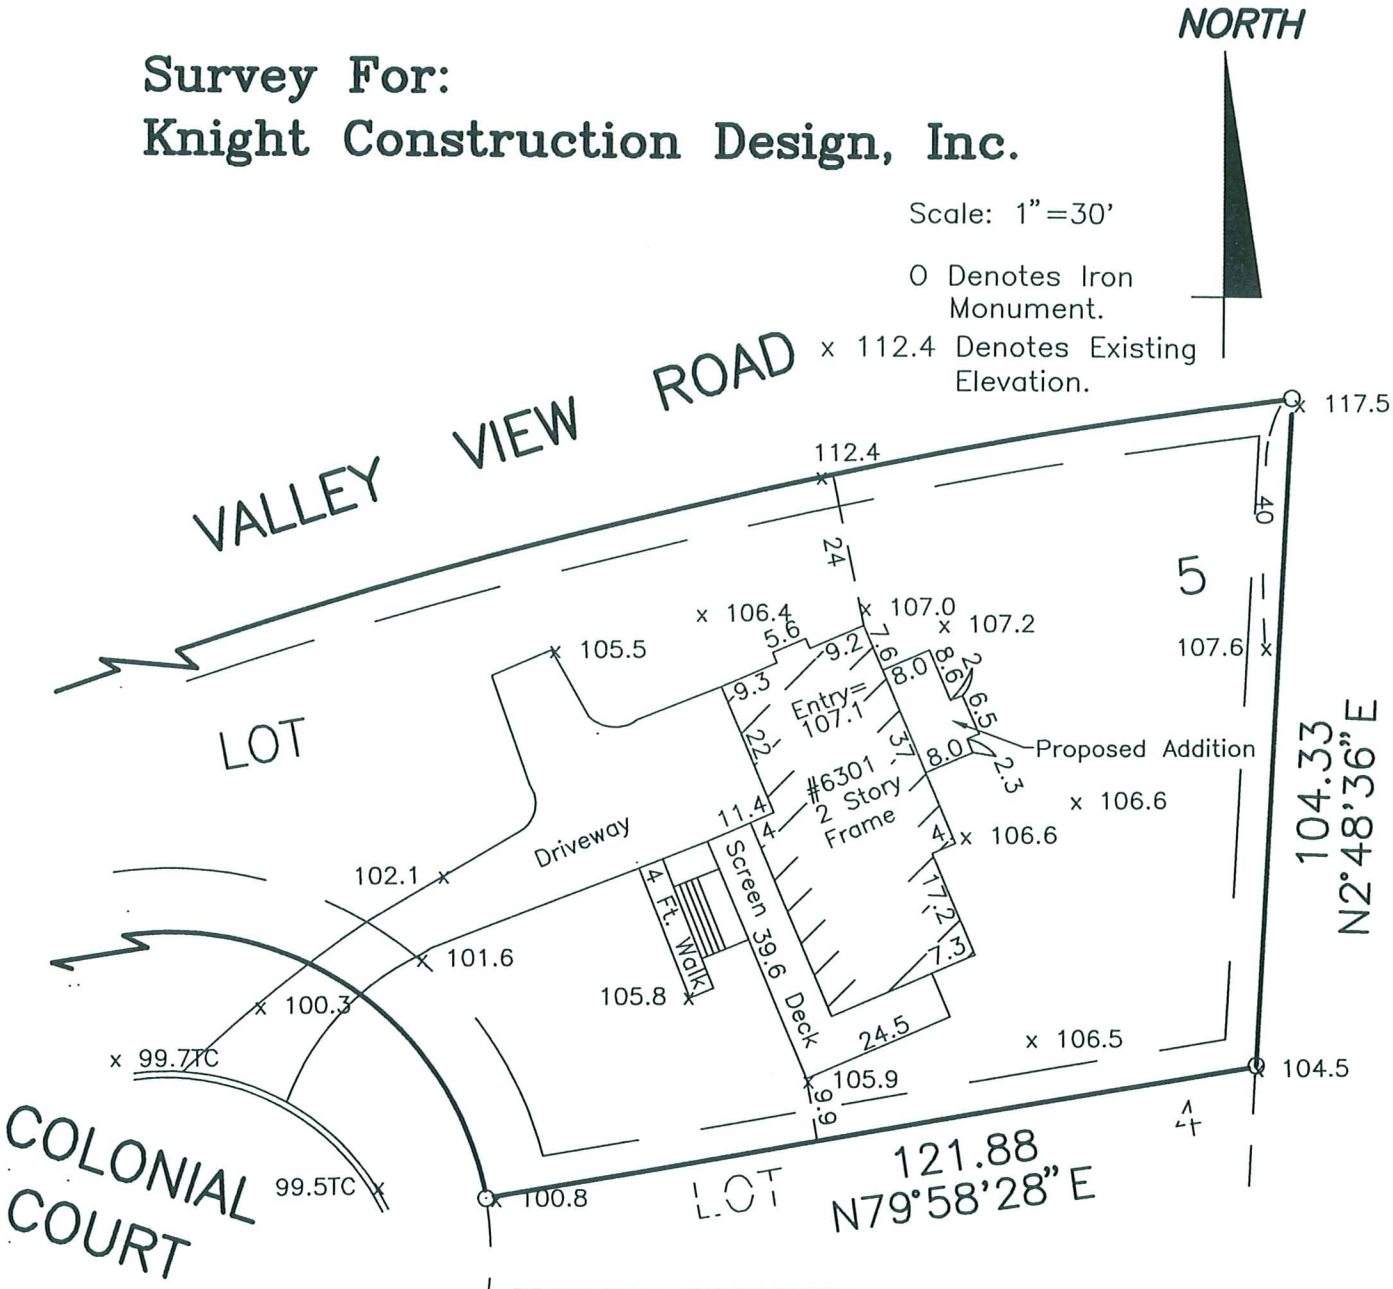

PROPERTY DESCRIPTION

Lot 5, Block 1, Colonial Court, Hennepin County, Minnesota.

I hereby certify that this survey, plan or report was prepared by me or under my direct supervision and that I am a duly Registered Land Surveyor under the laws of the State of Minnesota.

W. BROWN LAND SURVEYING, INC.

Woodrow A. Brown

Dated: March 29, 1998.

Woodrow A. Brown, R.L.S NO. 15230

40-98
63/25