BUILDING PLANS
AND SPECIFICATIONS

ESTABLISHED 1926

CITY LOT SURVEYING
PLATTING
FARM SURVEYING

444-51-A

M. J. BERSCHEID

ARCHITECT AND ENGINEER

PHONE DREXEL 4593

3644-22ND AVE. SO.

MINNEAPOLIS 7, MINN..

#6204

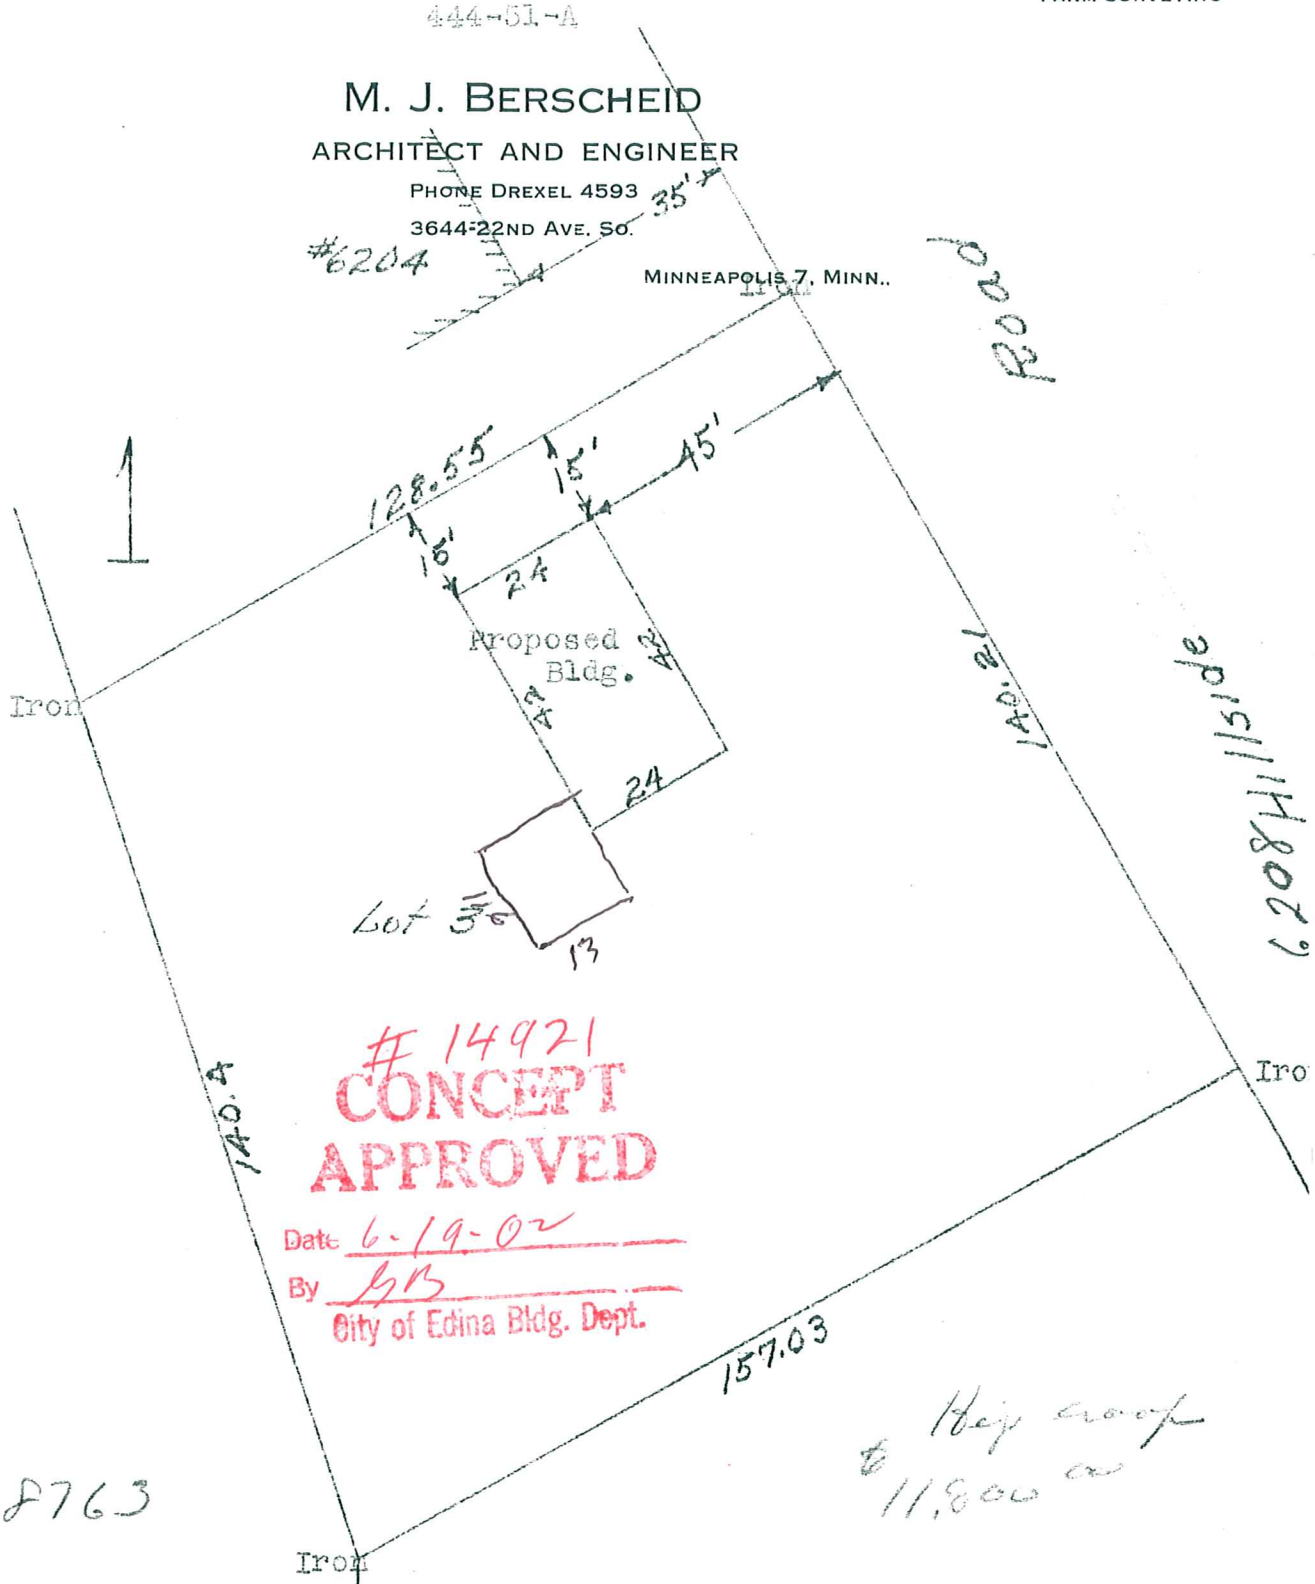

14921
CONCEPT
APPROVED
Date 6-19-02
By GB
City of Edina Bldg. Dept.

OR 8763

I hereby certify that the above is a true and correct plat of a survey of Lot 3, Block 1, Valley View Heights Addition, in the village of Edina, as surveyed by me the 14th. day of November 1951.

M.J. Berscheid. M.J.B.
Surveyor.

05.116.21.12.0005

6208 HILLSIDE RD