FRANK R. CARDARELLE Land Surveyor, Inc.
(612) 941-3031 6440 Flying Cloud Drive
Land Surveyor
Eden Prairie, MN 55344

Certificate Of Survey

Survey For Mark W. Videle Book _____ Page _____ File 4429

6300 Hillside Road
Edina, MN 55436

Approved Grading and Drainage Plan required prior to altering any grades and/or drainage

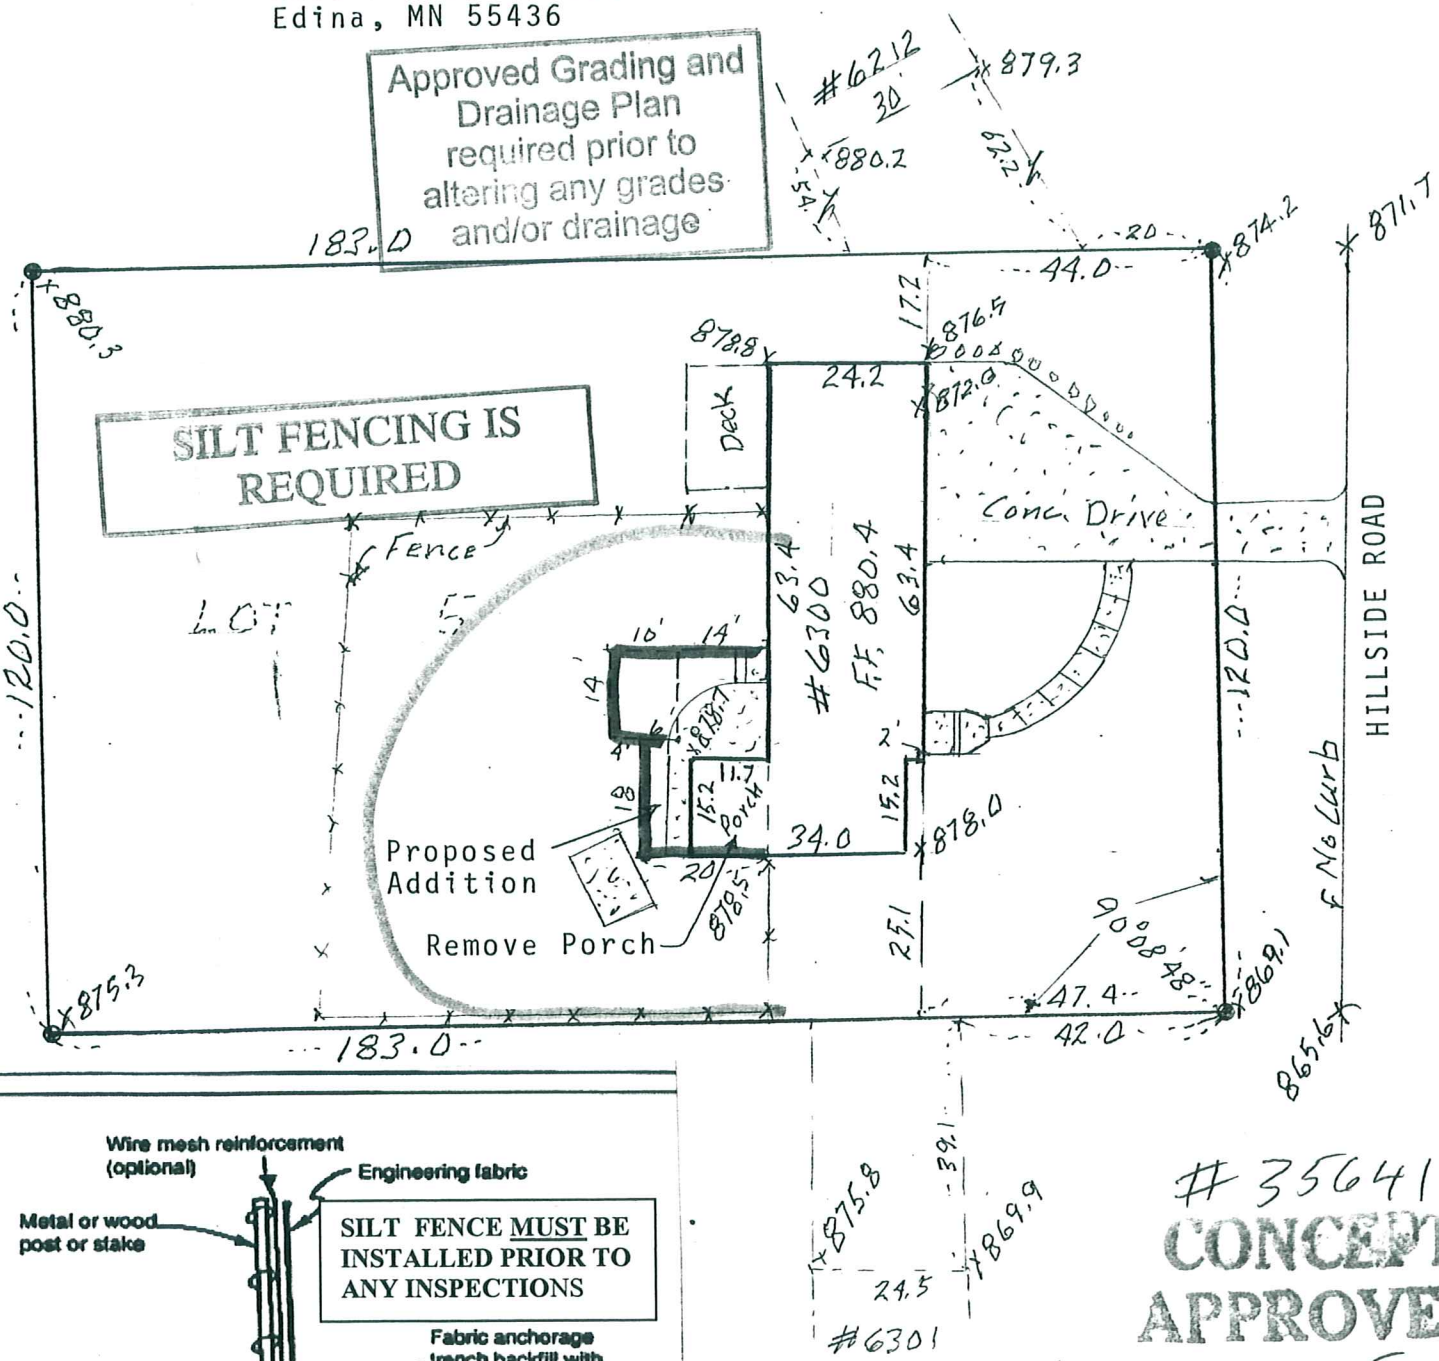

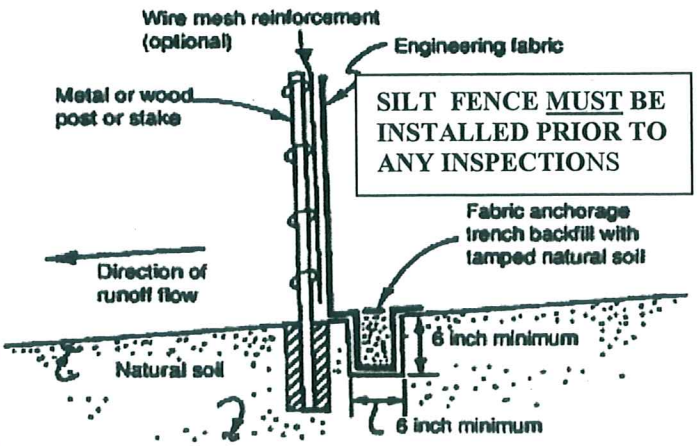

Note: Depending upon configuration, attach fabric to wire mesh with hog rings, steel posts with tie wires, or wood posts with staples.

Figure 6.3-2: Typical installation for silt fence

#35641
CONCEPT APPROVED
Date 9-14-05
By SB
City of Edina Bldg. Dept.

Lot 5, Block 1, Valley View Heights

County, Minnesota and the location of all buildings thereon, and all visible encroachments, if any on said land.

2005

Frank R. Cardarelle
State Reg. No. 6508

05-116-21-12-0007
6300 HILLSIDE RD