CALVIN H. HEDLUND
Land Surveyor • Civil Engineer

8901 Lyndale Ave. So.
Bloomington 20, Minn.
TU 1-2661

# Surveyor's Certificate

JOB NO. _____

SURVEY FOR: JACK BARRON & ASSOCIATES

DESCRIBED AS: Lot 13, Block 3, EDINA VALLEY ESTATES 2ND ADDITION, Village of Edina, Hennepin County, Minnesota reserving the drainage and utility easements as shown on the record plat thereof.

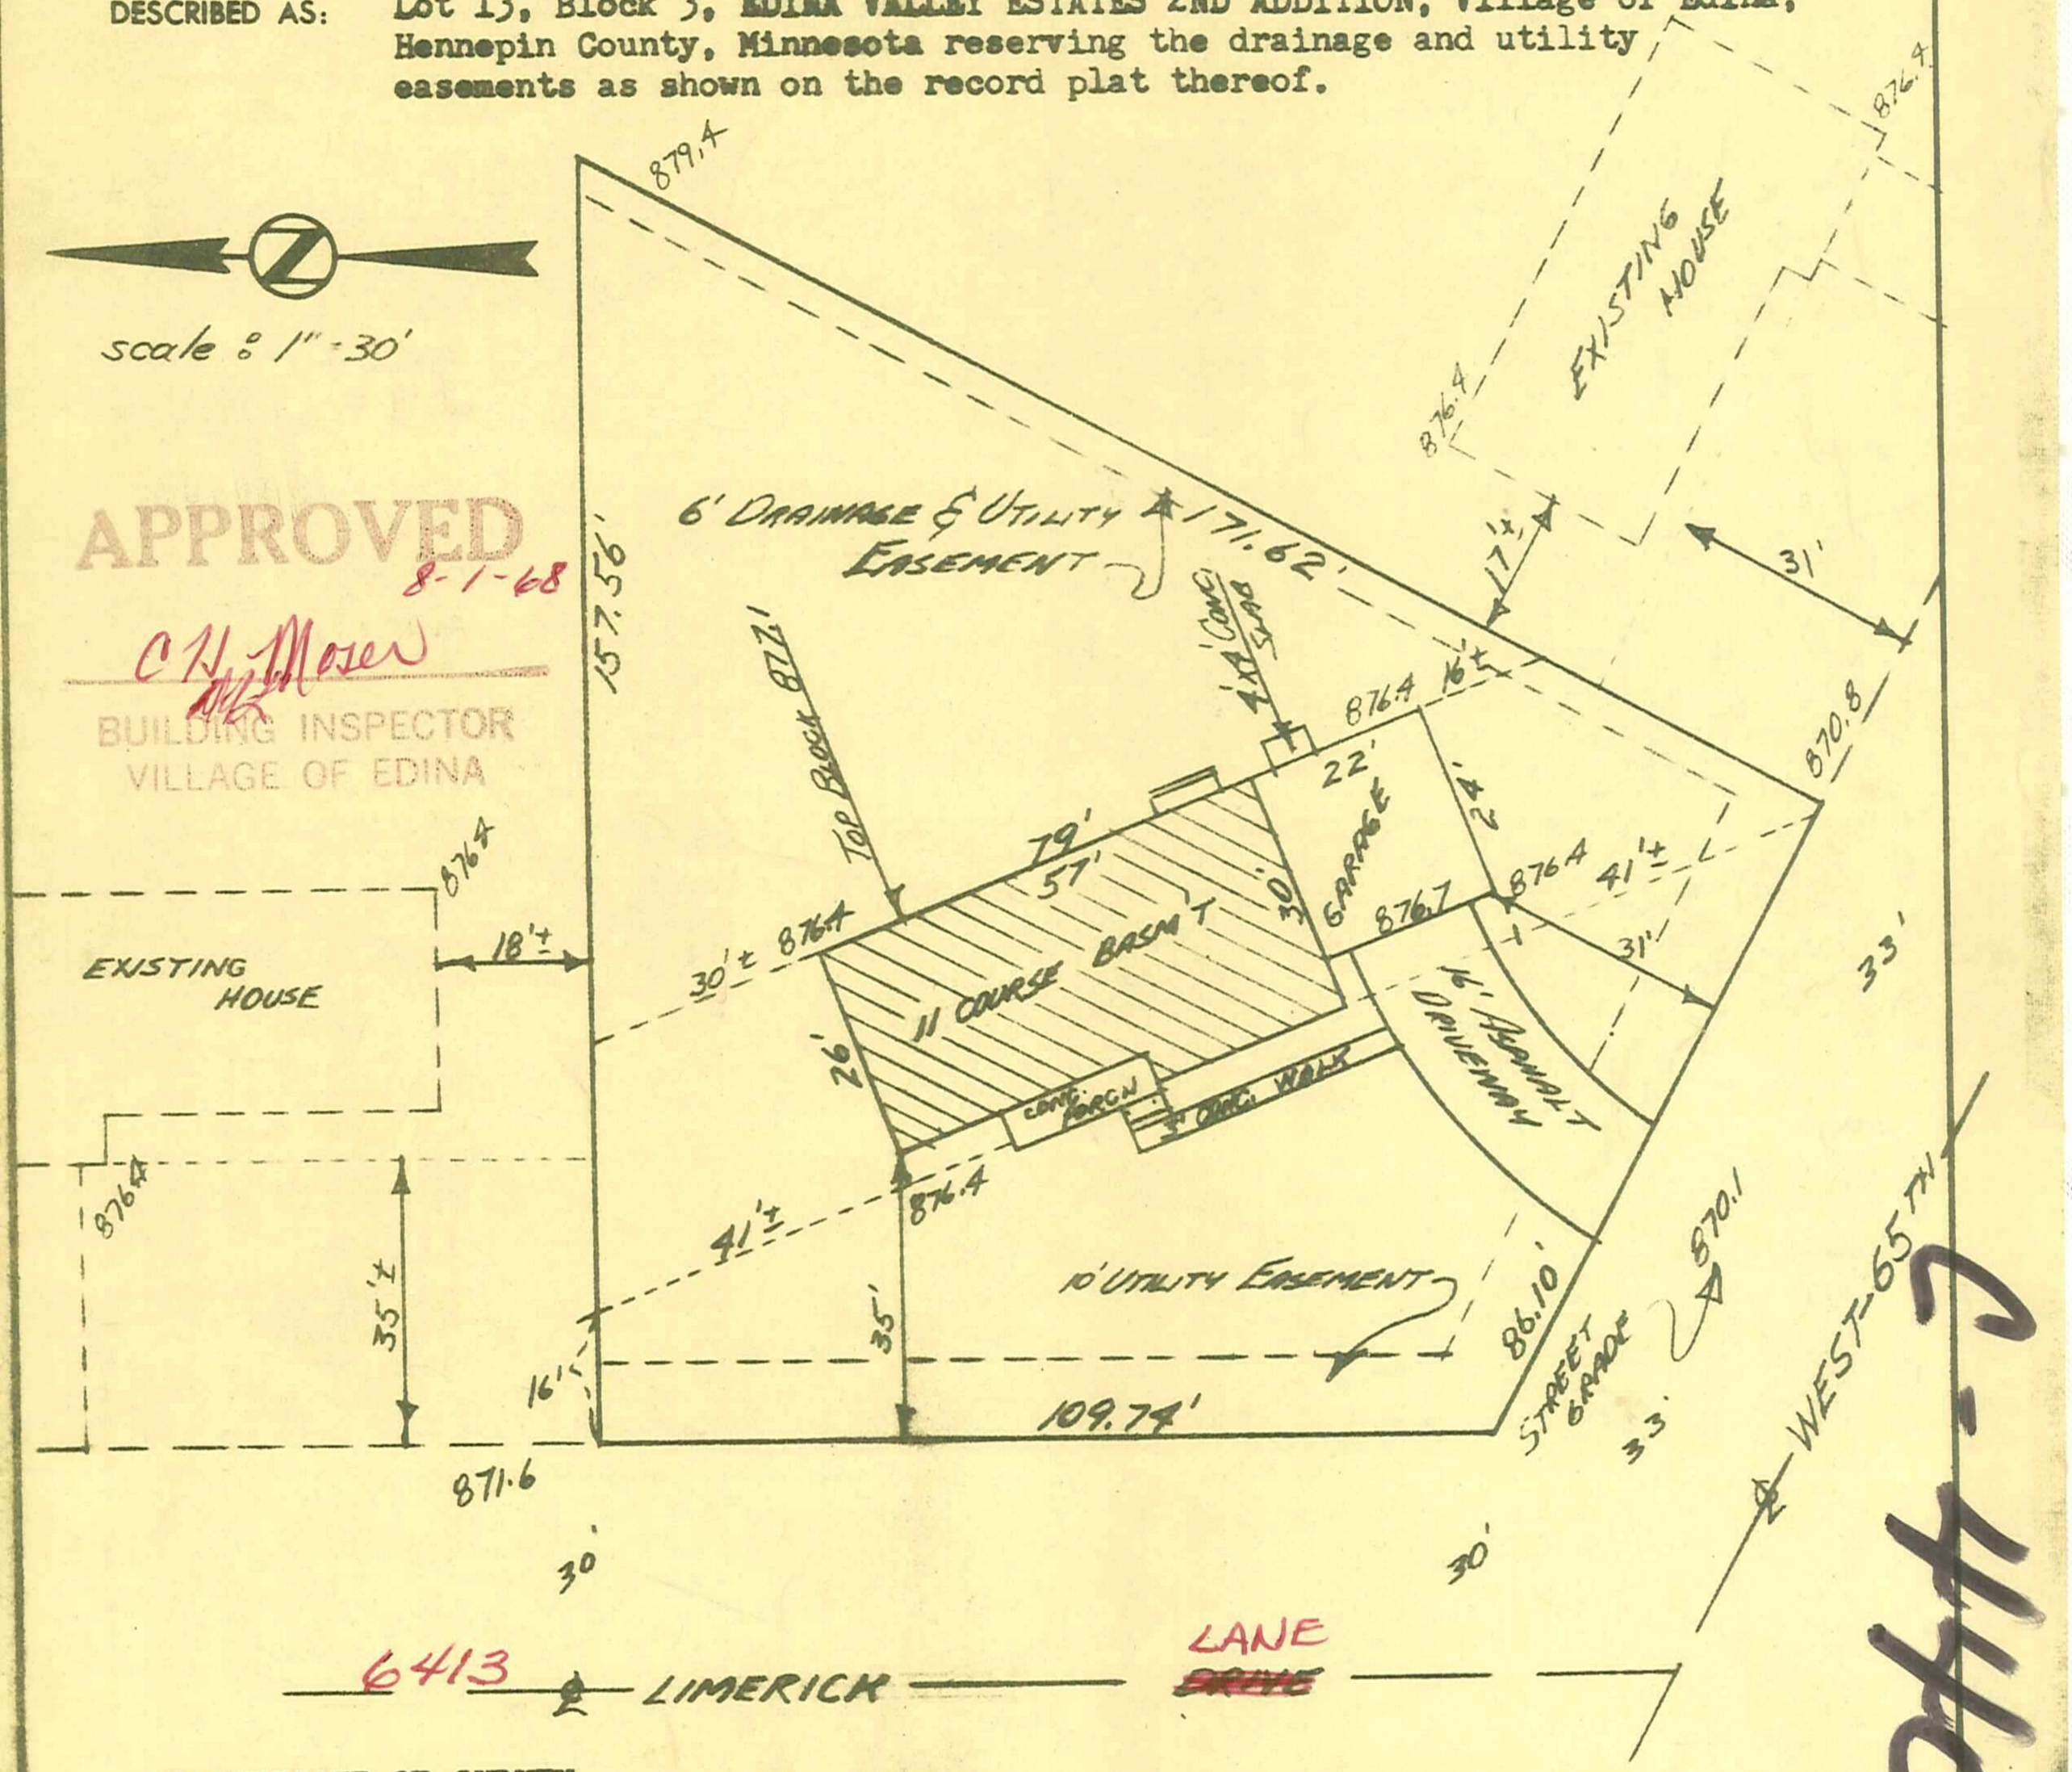


CERTIFICATE OF SURVEY
I hereby certify that on July 25, 1968 I surveyed the property described above and that the above plat is a correct representation of said survey.

Calvin H. Hedlund
Calvin H. Hedlund, Minn. Reg. No. 5942

6413 Limerick Ln 05-116-21-13-0052

Attach 5