6409 Limerick Ln 05-116-21-13-0053

EGAN, FIELD & NOWAK

SURVEYORS

2825 HARRIET AVE. MINNEAPOLIS, MINNESOTA

ESTAB. 1872

APPROVED 4-27-67

C H Moser

BUILDING INSPECTOR
VILLAGE OF EDINA

SURVEY FOR: Joe Maurer

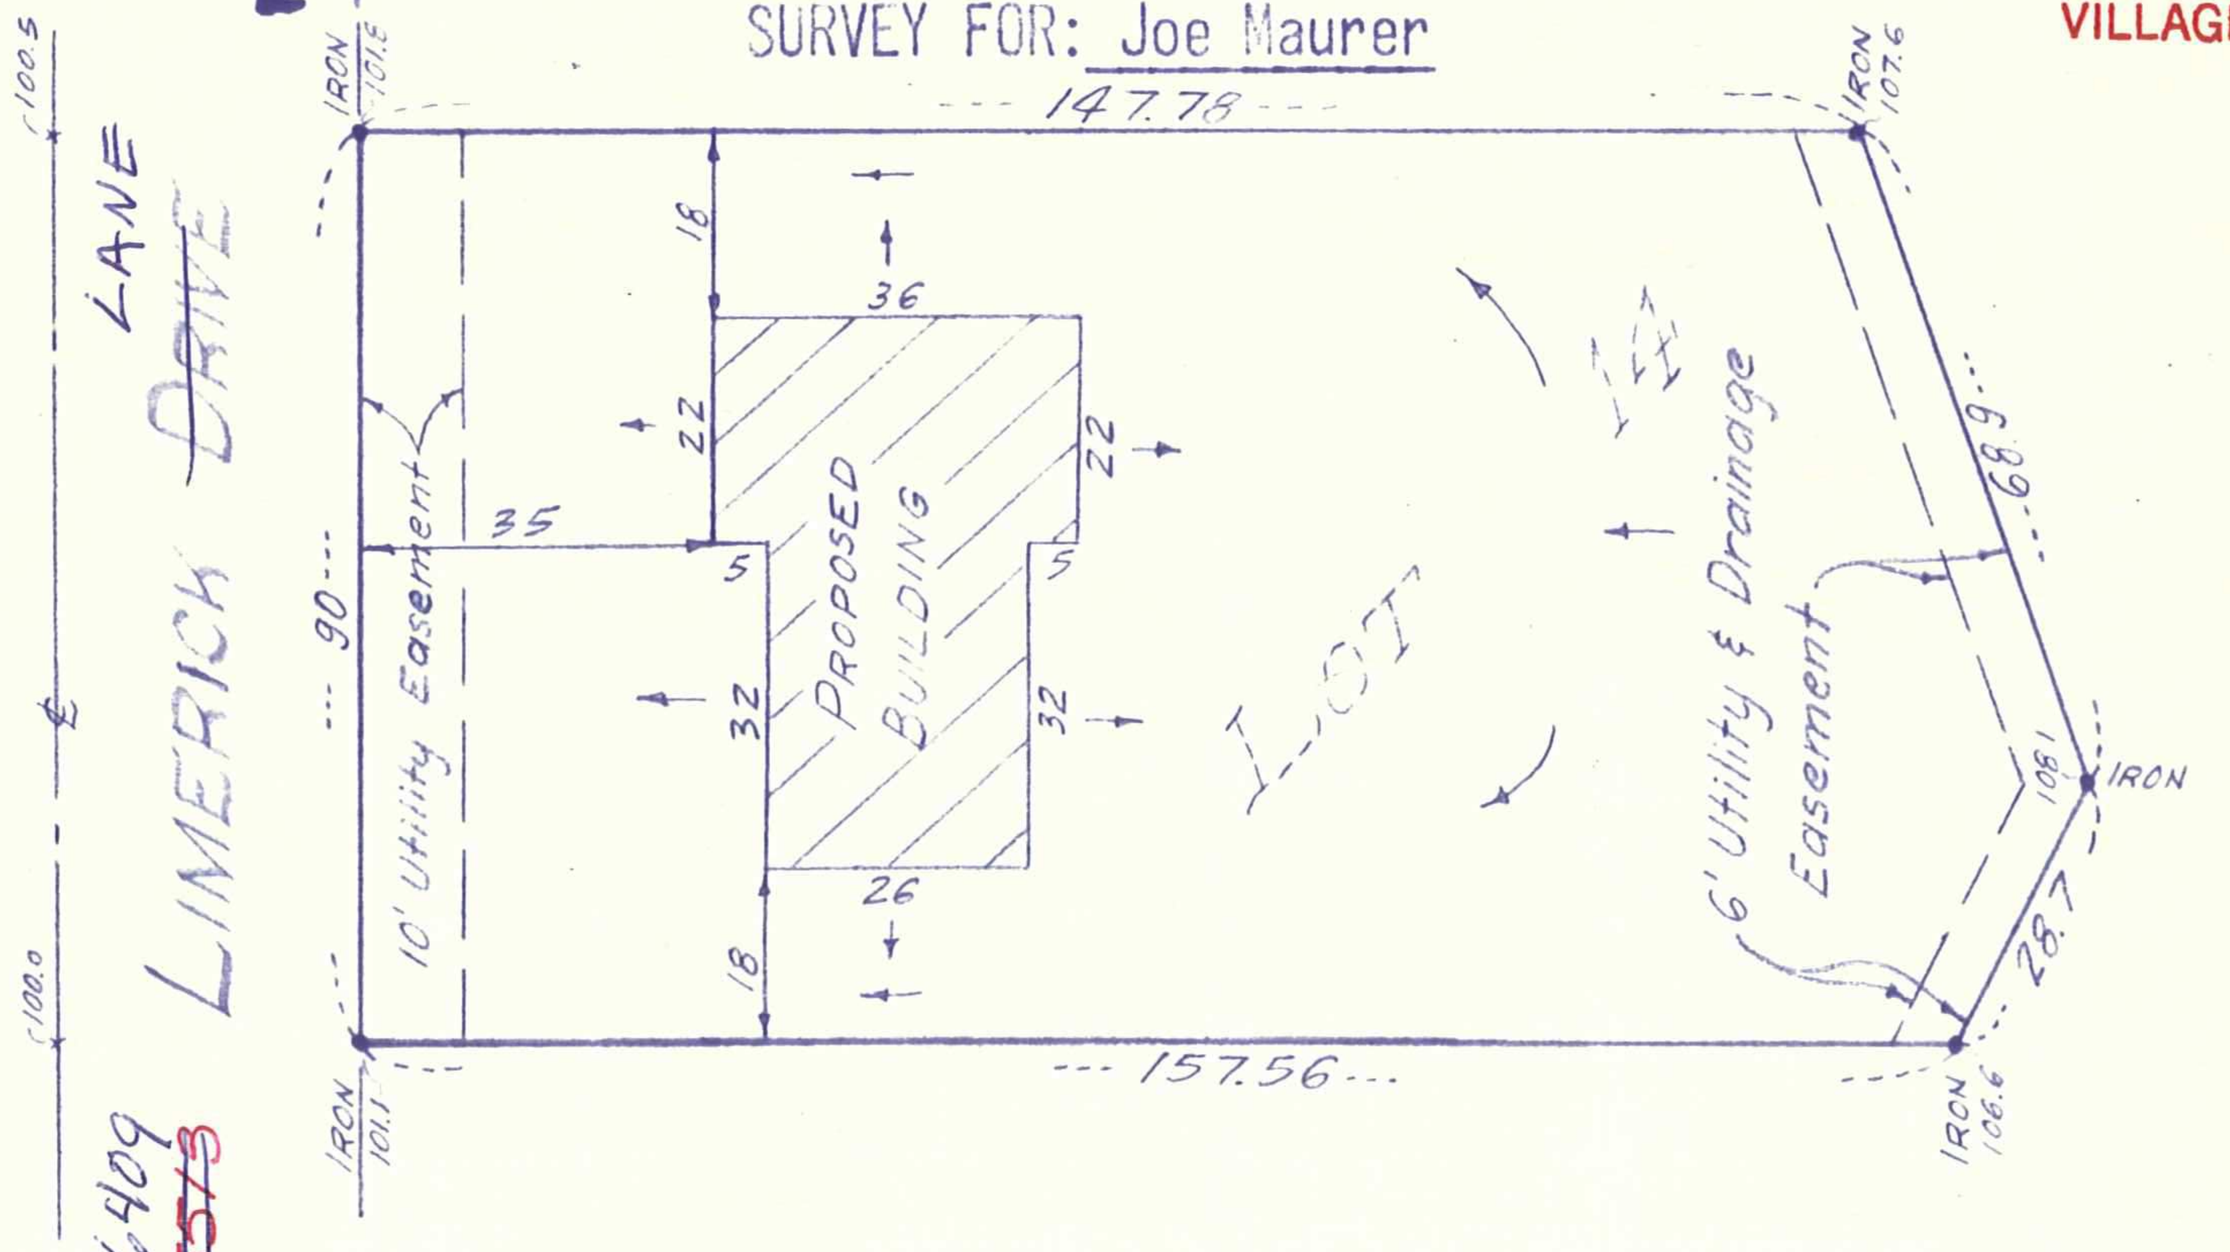

SCALE: 1" = 30'

DESCRIPTION: Lot 14, Block 3, EDINA VALLEY ESTATES 2ND ADDITION.

We hereby certify that this is a true and correct representation of a survey of the boundaries of the land above described and of the location of all buildings, if any, thereon, and all visible encroachments, if any, from or on said land.

Dated this 24th day of April, 1967.

EGAN, FIELD & NOWAK
Engineers & Surveyors
by Arthur Ostlund

File No. 5915 Book No. 1772-7

B-157