CARDARELLE & ASSOCIATES, INC. | P. O. BOX 6121 | LAND SURVEYORS
HIGHWAY 169 & COUNTY ROAD 18 • 941-3030 • MINNEAPOLIS, MINN. 55424

CERTIFICATE OF SURVEY

Survey For: Keith Ackerman File No. 5300 Book 273 Page 79

APPROVED
7-11-68
C. H. Moser
BUILDING INSPECTOR
VILLAGE OF EDINA

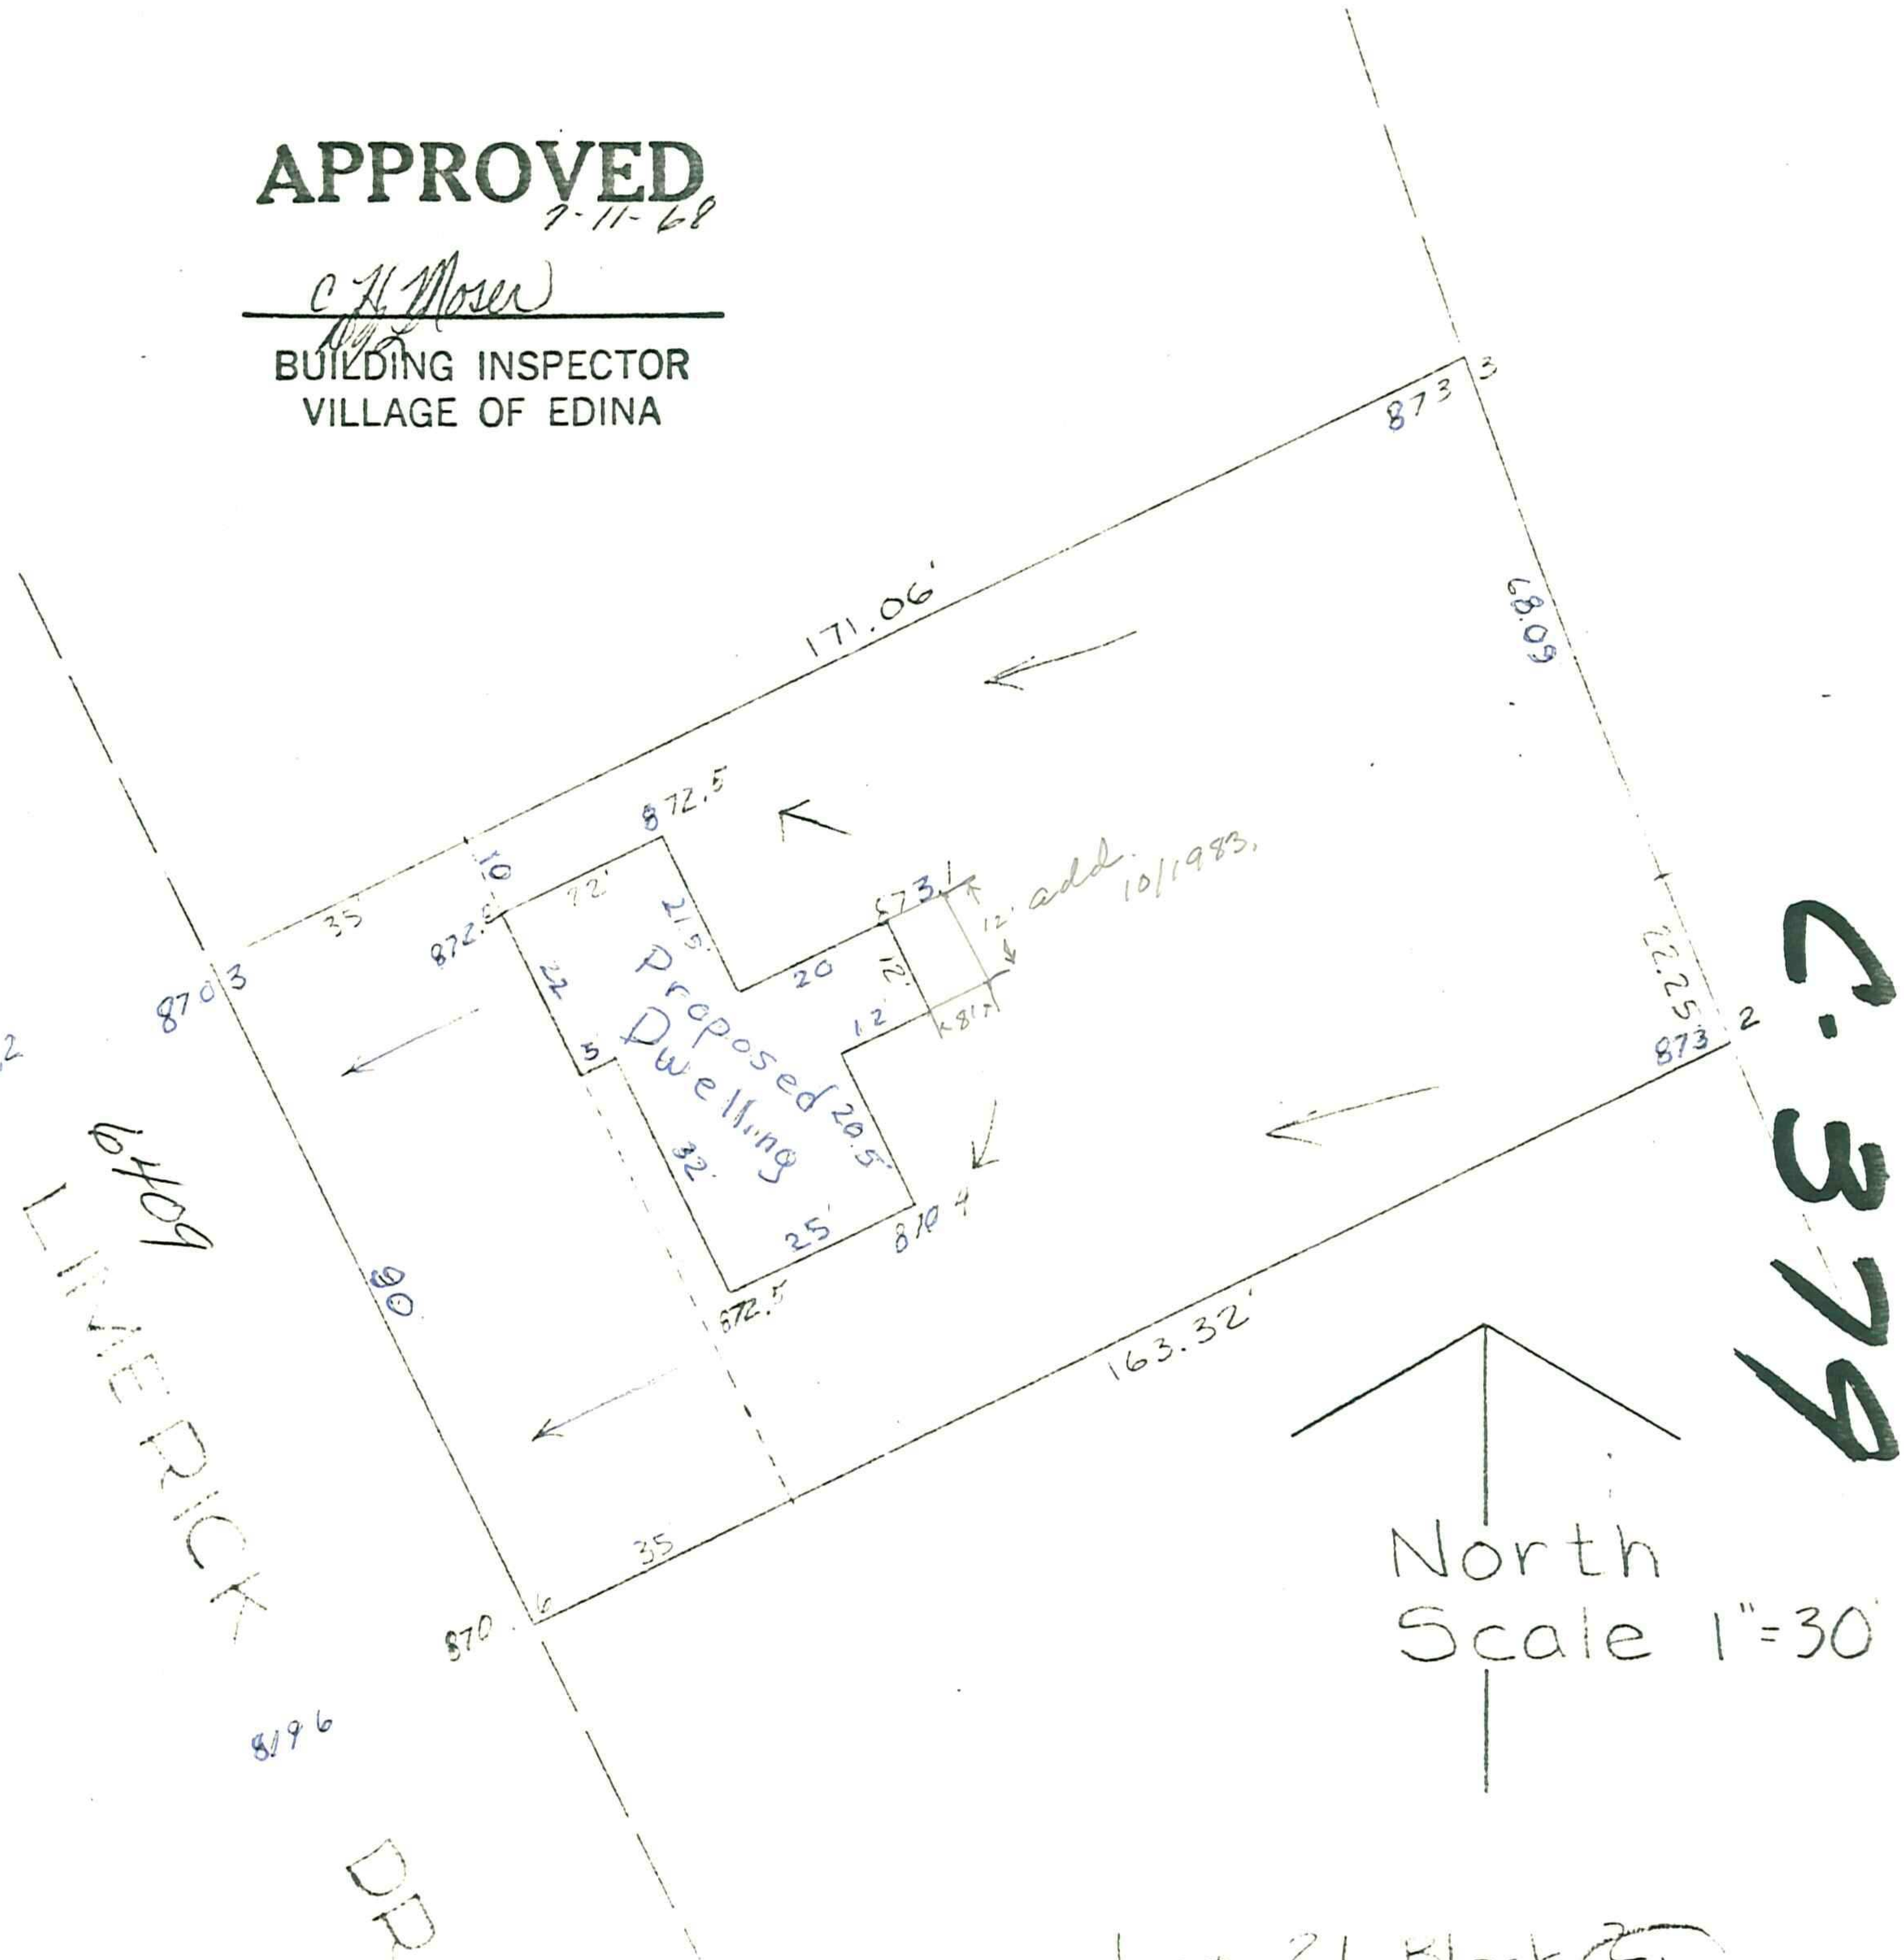

I hereby certify that this is a true and correct representation of a survey of the boundaries of Lot 21, Block 2, Edina Valley Estates 2nd Add. Hennepin County, Minnesota and of the location of all buildings thereon, and all visible encroachments, if any, from or on said land. Surveyed by me this 9 day of July, 1968.

05-116-21-13-0053
6409 Limerick Dr.

RECEIVED JUL 11 1968

CARDARELLE & ASSOCIATES, INC.