Land Planning
Land Surveying
Soils Testing
Civil & Municipal
Engineering

Suburban ENGINEERING, INC.

— Engineers & Surveyors —

6875 Highway #65 N.E.
Minneapolis 32
Minnesota
SUnset 4-6066

certificate of survey for PEMBLE DIXON

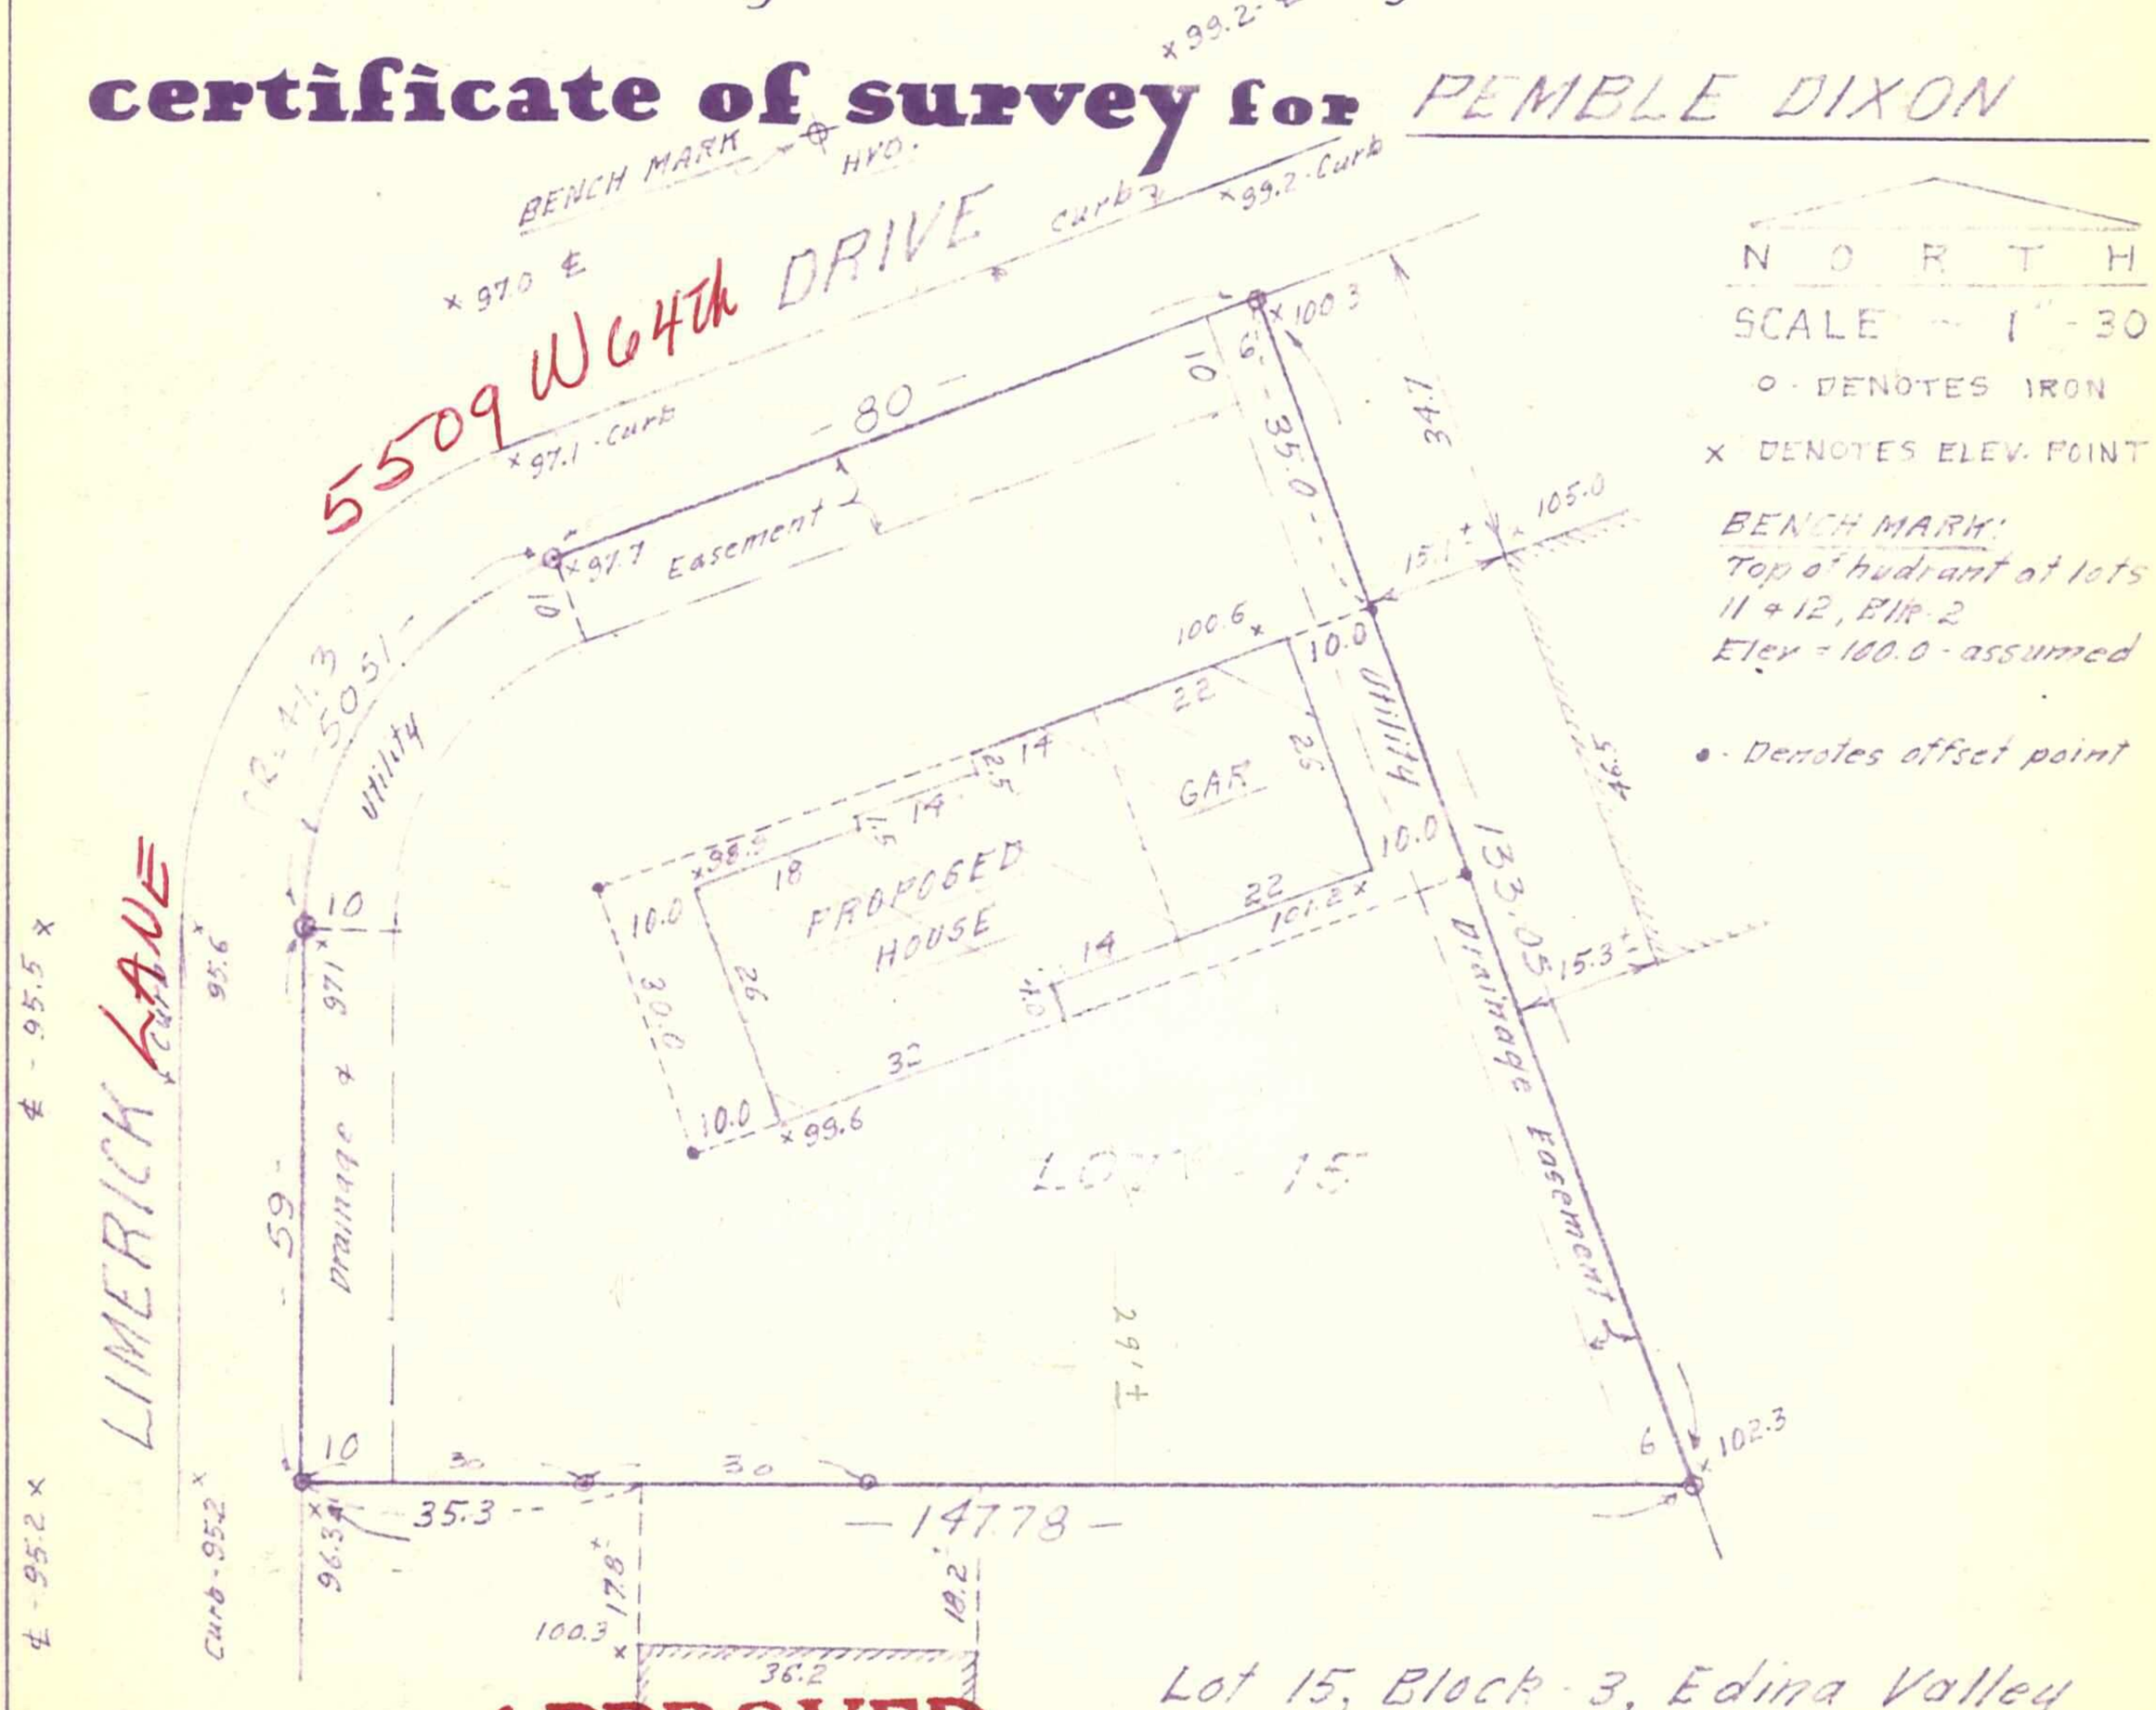

Lot 15, Block 3, Edina Valley Estates 2nd Addition.

APPROVED
Wayne Michael 3-6-68
BUILDING INSPECTOR
VILLAGE OF EDINA

I hereby certify that this is a true and correct representation of a survey of the boundaries of the above described land, and of the location of all buildings, thereon, and all visible encroachments, if any, from or on said land. As surveyed by me this 28th day of February A.D. 1968.

SUBURBAN ENGINEERING, INC.
Engineers & Surveyors
by E. A. Rathbun

C-72

L.L. 308/72

1019-A

6325 Limerick Ln 05-116-21-13-0054