ROY J. HANSEN
Land Surveyor
AND
Civil Engineer

PLAT OF SURVEY

13907 Spring Lake Road
Hopkins, Minn. 55343
Telephone 938-5678

OF PROPERTY OF J. J. Nagengast

LOCATION Doron Drive, Edina, Mn

DESCRIBED AS FOLLOWS Lot 2, Block 1, Nagengast Addition

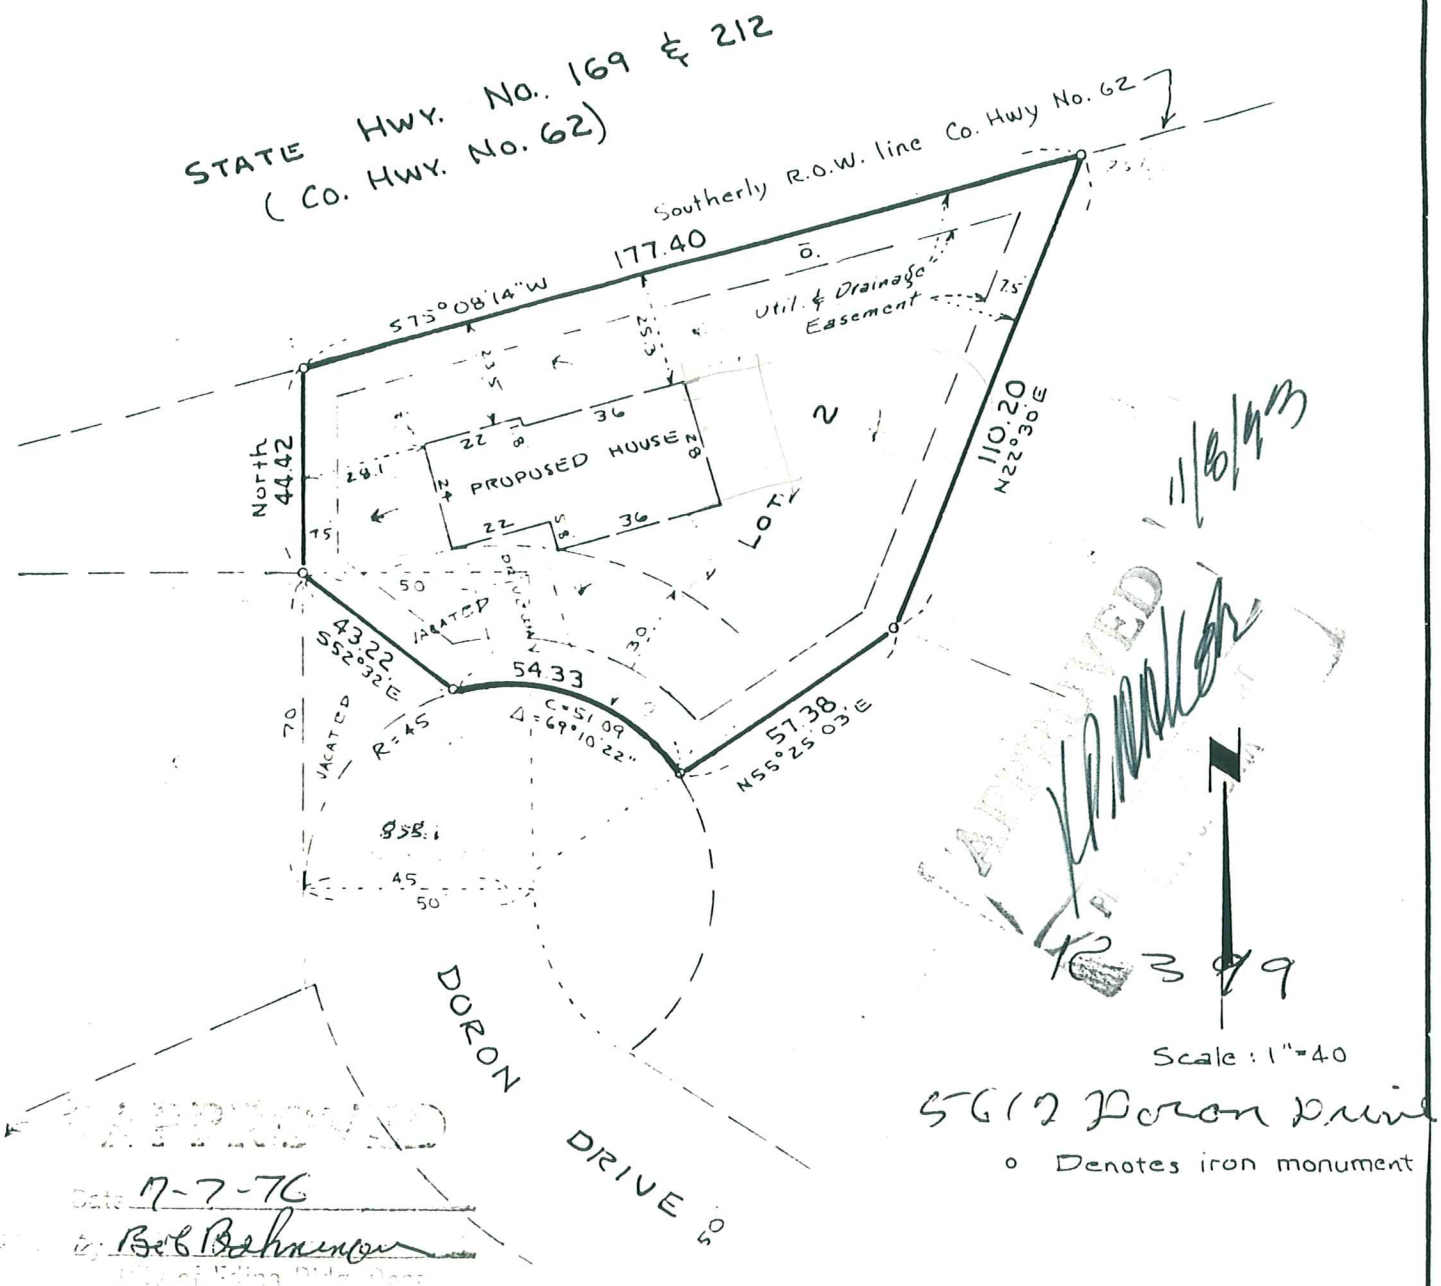

APPROVED
Date 7-7-76
By Bob Bohnenkamp
City of Edina Bldg. Dept.

APPROVED
11/8/93
R 3 9 9

CERTIFICATE OF LOCATION OF BUILDING

I hereby certify that on _____ 19____ I made a survey of the location of the building(s) on the above described property and that the location of said building(s) is correctly shown on the above plat.

CERTIFICATE OF SURVEY

I hereby certify that on 3 May 1976 I surveyed the property described above and that the above plat is a correct representation of said survey.

Roy J. Hansen

ROY J. HANSEN, REGISTERED SURVEYOR NO. 6274

5612 DORON DR