CARDARELLE & ASSOCIATES, INC.
HIGHWAY 169 & COUNTY ROAD 18 • P. O. BOX 6121 941-3030 • LAND SURVEYORS MINNEAPOLIS, MINN. 55424

RECEIVED MAR 5 1969

CERTIFICATE OF SURVEY

Survey For: Don Dahl File No. 5300 Book 273 Page 74

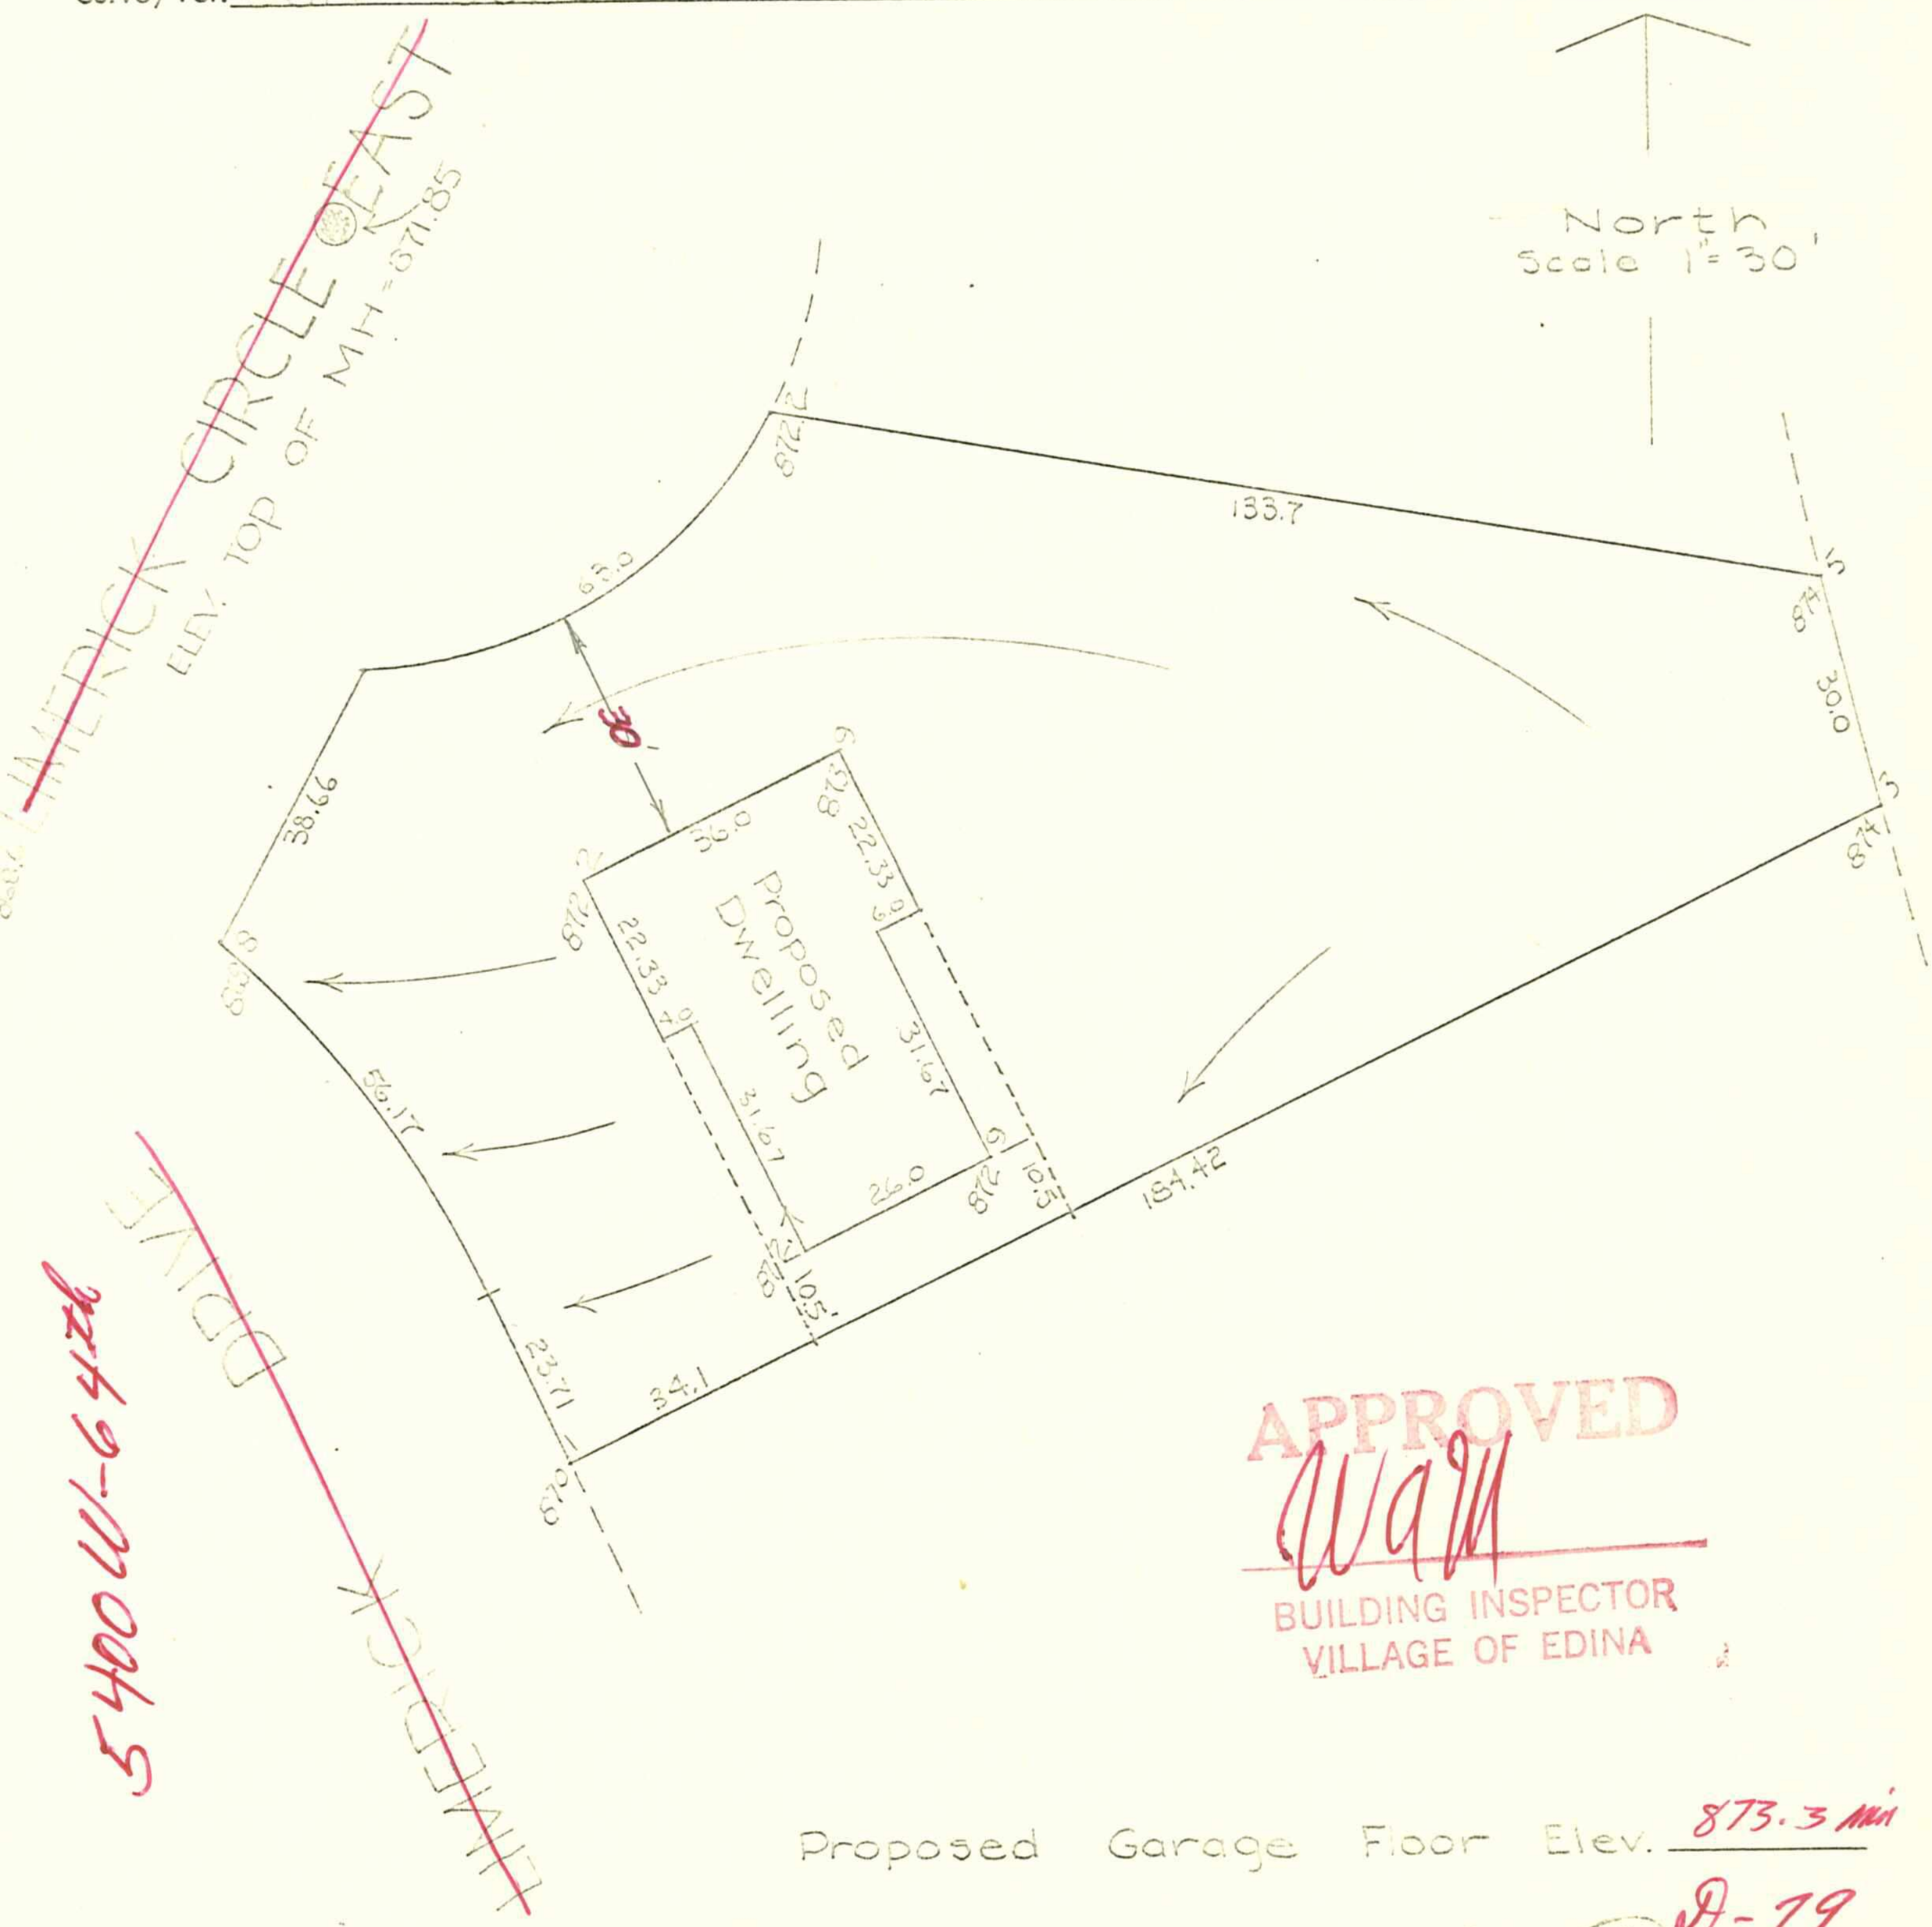

Proposed Garage Floor Elev. 873.3 min

D-79

I hereby certify that this is a true and correct representation of a survey of the boundaries of Lot 12 Block 2 Edina Valley Estates 2nd Add Hennepin County, Minnesota and of the location of all buildings thereon, and all visible encroachments, if any, from or on said land. Surveyed by me this 25th day of February 1969.

6043 Limerick Dr 05-116-21-14-0002

CARDARELLE & ASSOCIATES, INC.
STATE REG. NO. 6508