CARDARELLE & ASSOCIATES, INC. • P. O. BOX 6121 • LAND SURVEYORS
HIGHWAY 169 & COUNTY ROAD 18 • 941-3030 • MINNEAPOLIS, MINN. 55424

CERTIFICATE OF SURVEY

Survey For: Dick Strom File No. 5300 Book 278 Page 43

APPROVED
BUILDING INSPECTOR
VILLAGE OF EDINA

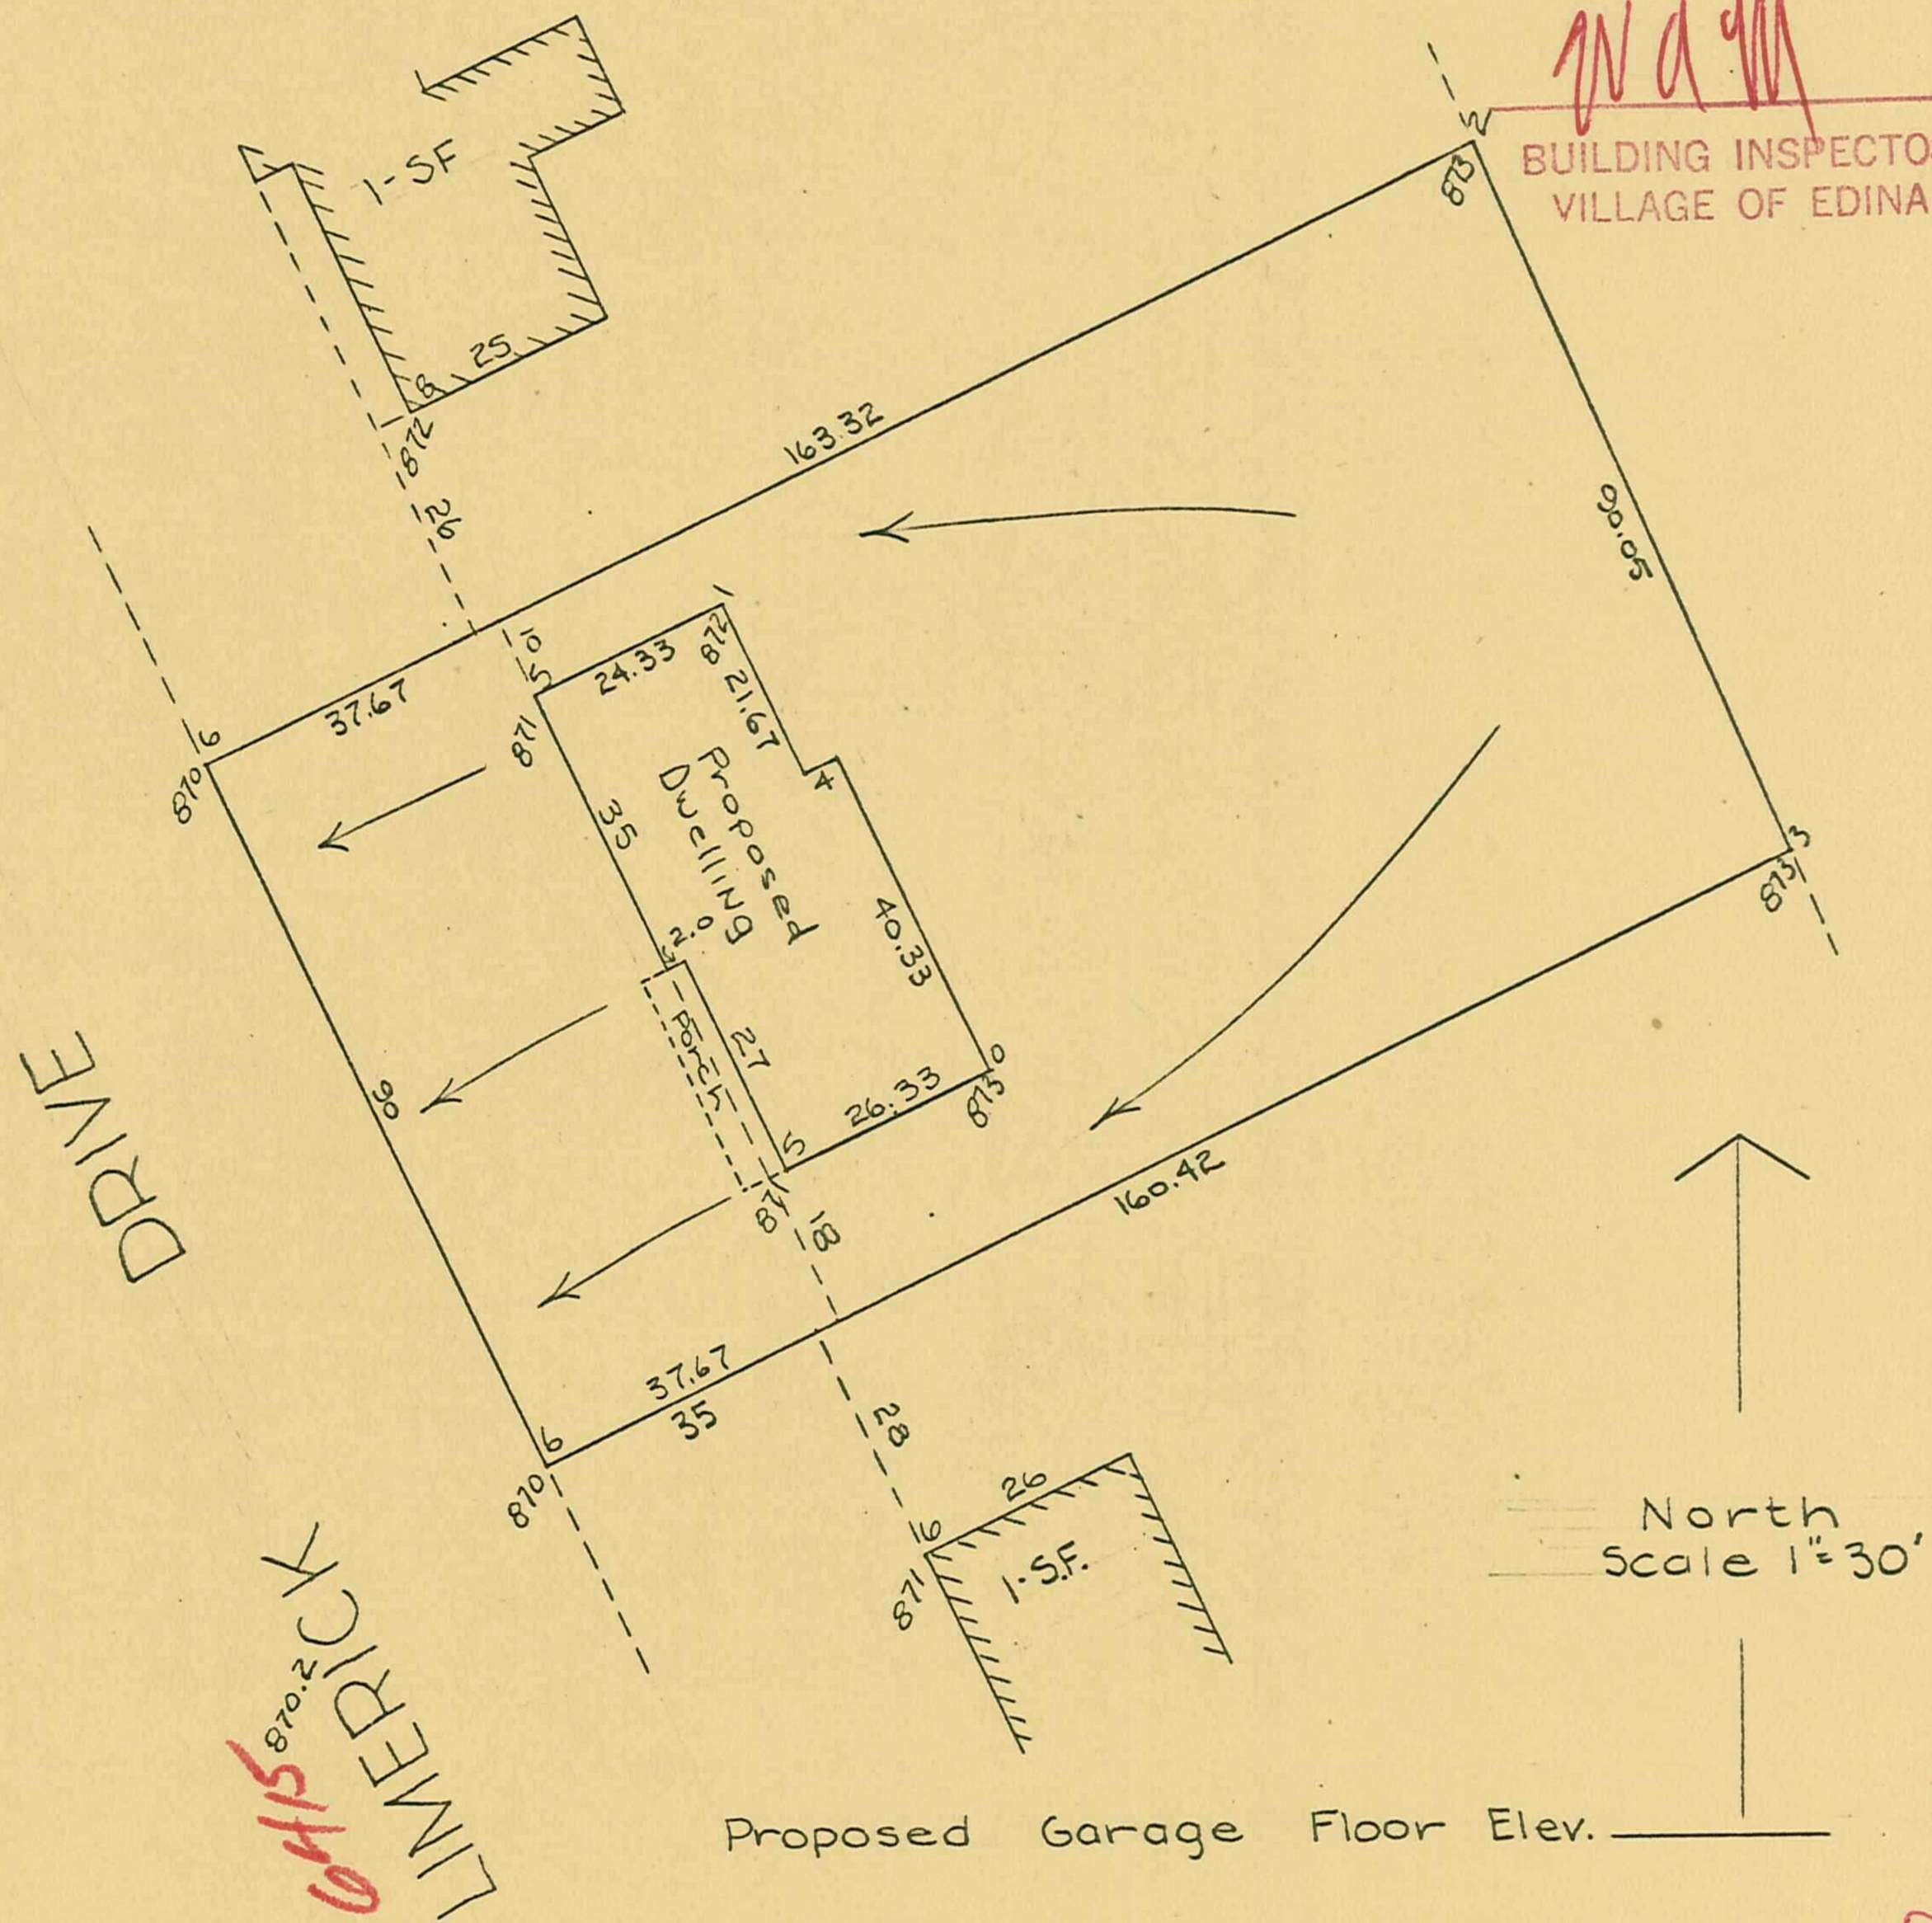

Proposed Garage Floor Elev. _____

I hereby certify that this is a true and correct representation of a survey of the boundaries of lot 22 Block 2 Edina Valley Estates 2nd Hennepin County, Minnesota and of the location of all buildings thereon, and all visible encroachments, if any, from or on said land. Surveyed by me this 5th day of March, 1969

CARDARELLE & ASSOCIATES, INC.

415 Limerick dr 05-116-21-14-0005