CARDARELLE & ASSOCIATES, INC.
HIGHWAY 169 & COUNTY ROAD 18 • P. O. BOX 6121 941-3030 • LAND SURVEYORS MINNEAPOLIS, MINN. 55424

CERTIFICATE OF SURVEY

Survey For: DON DAHL CONST. CO. File No. [illegible] Book 273 Page 69

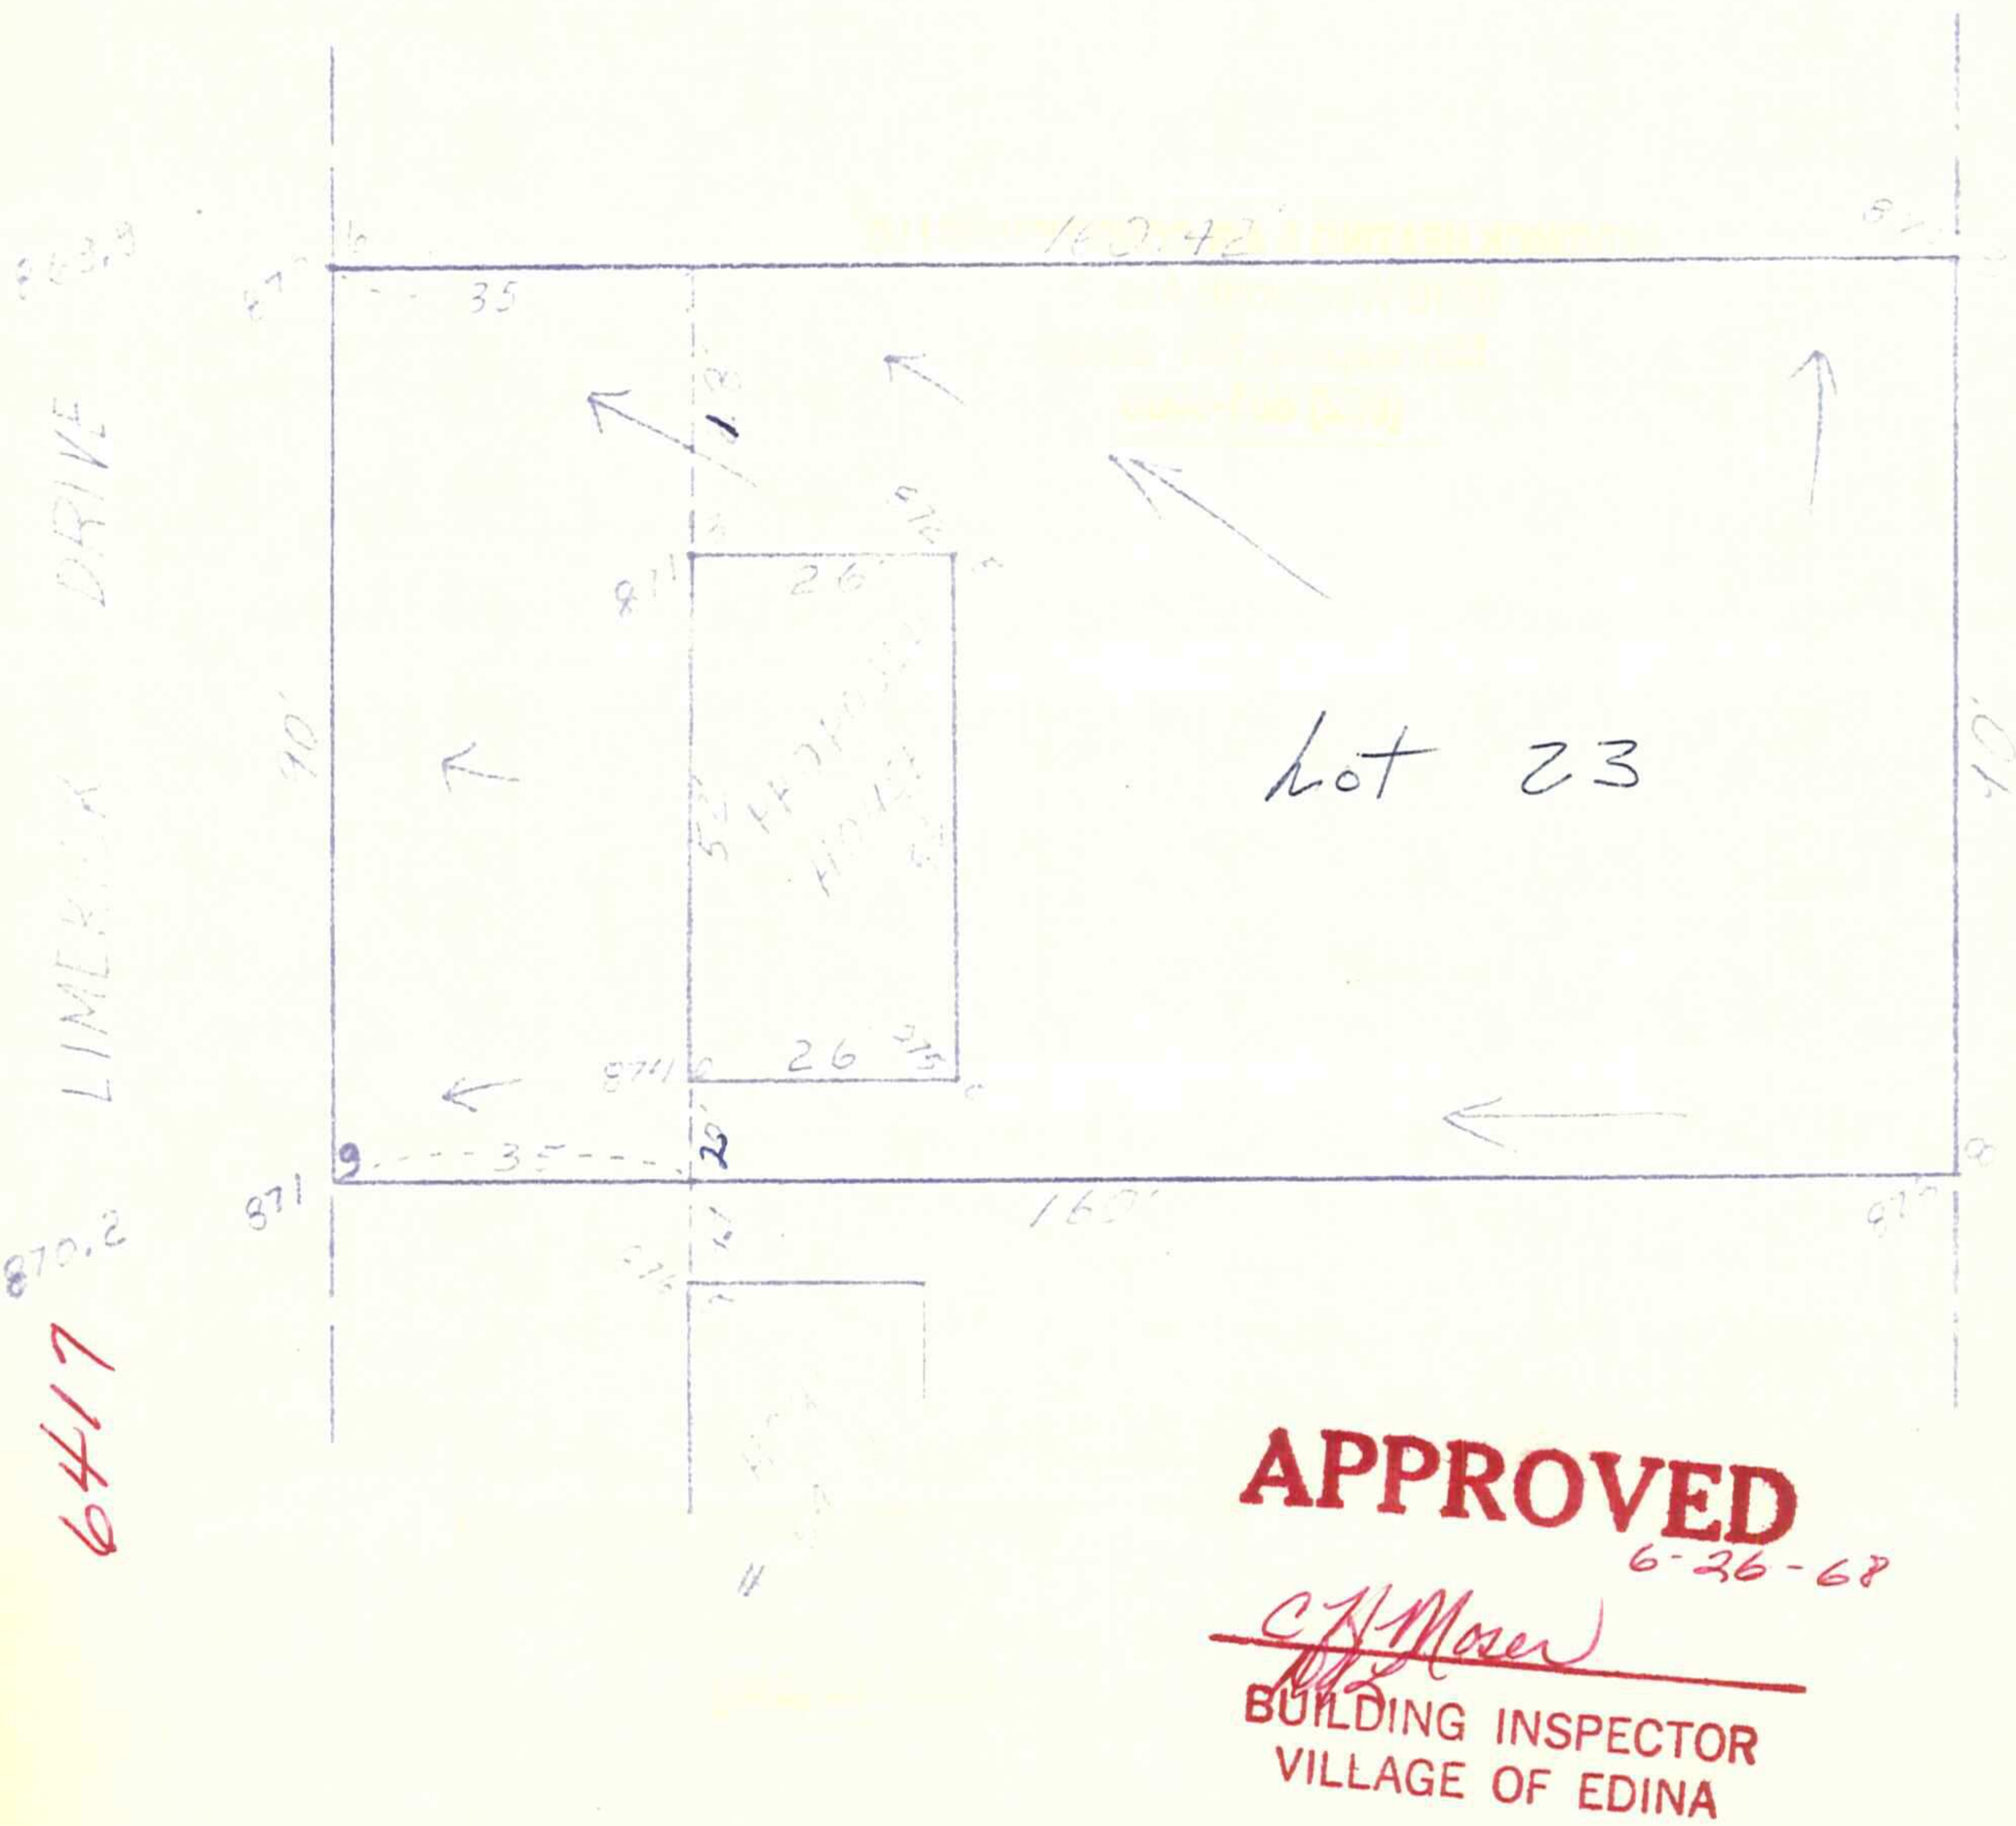

I hereby certify that this is a true and correct representation of a survey of the boundaries of LOT 23 BLOCK [illegible] EDINA VALLEY ESTATES 2nd ADD. Hennepin County, Minnesota and of the location of all buildings thereon, and all visible encroachments, if any, from or on said land. Surveyed by me this 19 day of JUNE 196[illegible]

RECEIVED JUN 26 1968

17 Limerick dr 05-116-21-14-0006

CARDARELLE & ASSOCIATES, INC.
STATE REG. NO. 6508

6417

342