CARDARELLE & ASSOCIATES, INC.
HIGHWAY 169 & COUNTY ROAD 18 • P. O. BOX 6121 941-3030 • LAND SURVEYORS MINNEAPOLIS 24, MINN.

CERTIFICATE OF SURVEY

Survey For: _____ File No. 5300 Book 262 Page 50

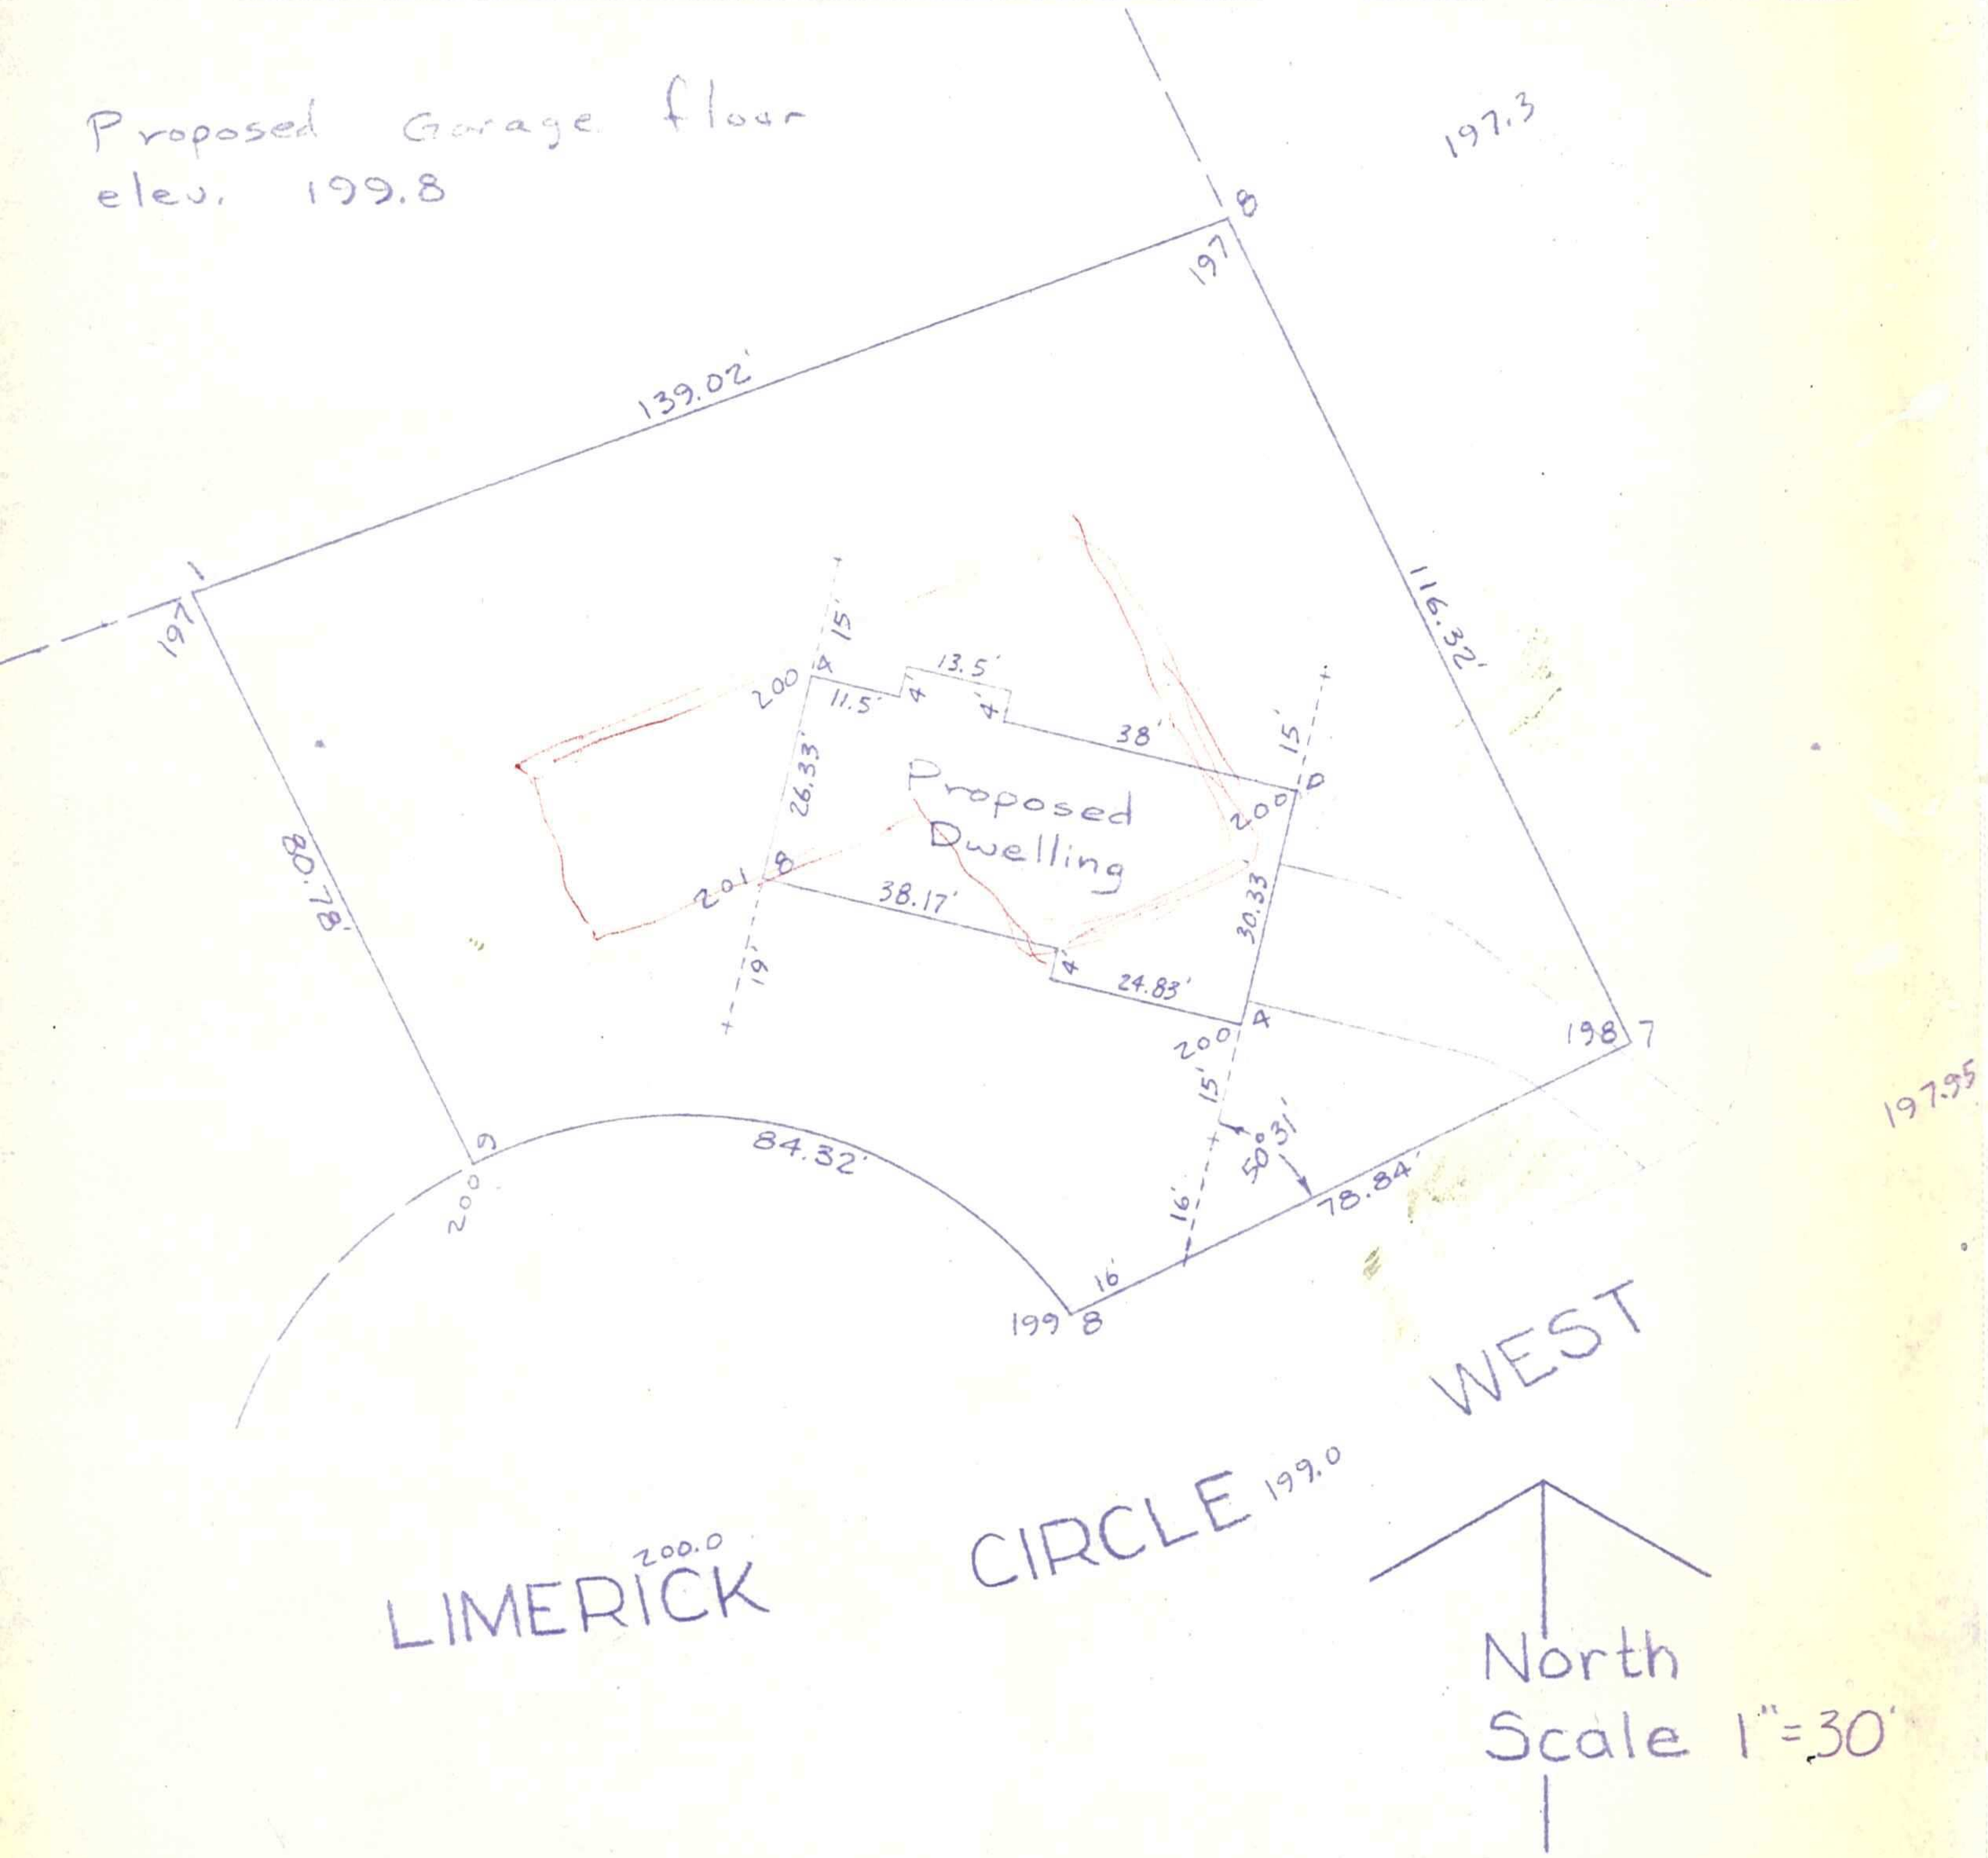

I hereby certify that this is a true and correct representation of a survey of the boundaries of Lot 2, Block 3, Edina Valley Estates 2nd Add. Hennepin County, Minnesota and of the location of all buildings thereon, and all visible encroachments, if any, from or on said land. Surveyed by me this 12th day of April, 1967.

CARDARELLE & ASSOCIATES, INC.
STATE REG. NO. 6508

6404 Limerick Dr 05-116-21-14-0004