CARDARELLE & ASSOCIATES, INC.
HIGHWAY 169 & COUNTY ROAD 18 • P. O. BOX 6121 941-3030 • LAND SURVEYORS MINNEAPOLIS 24, MINN.

# CERTIFICATE OF SURVEY

Survey For: _____ File No. _____ Book 273 Page 7

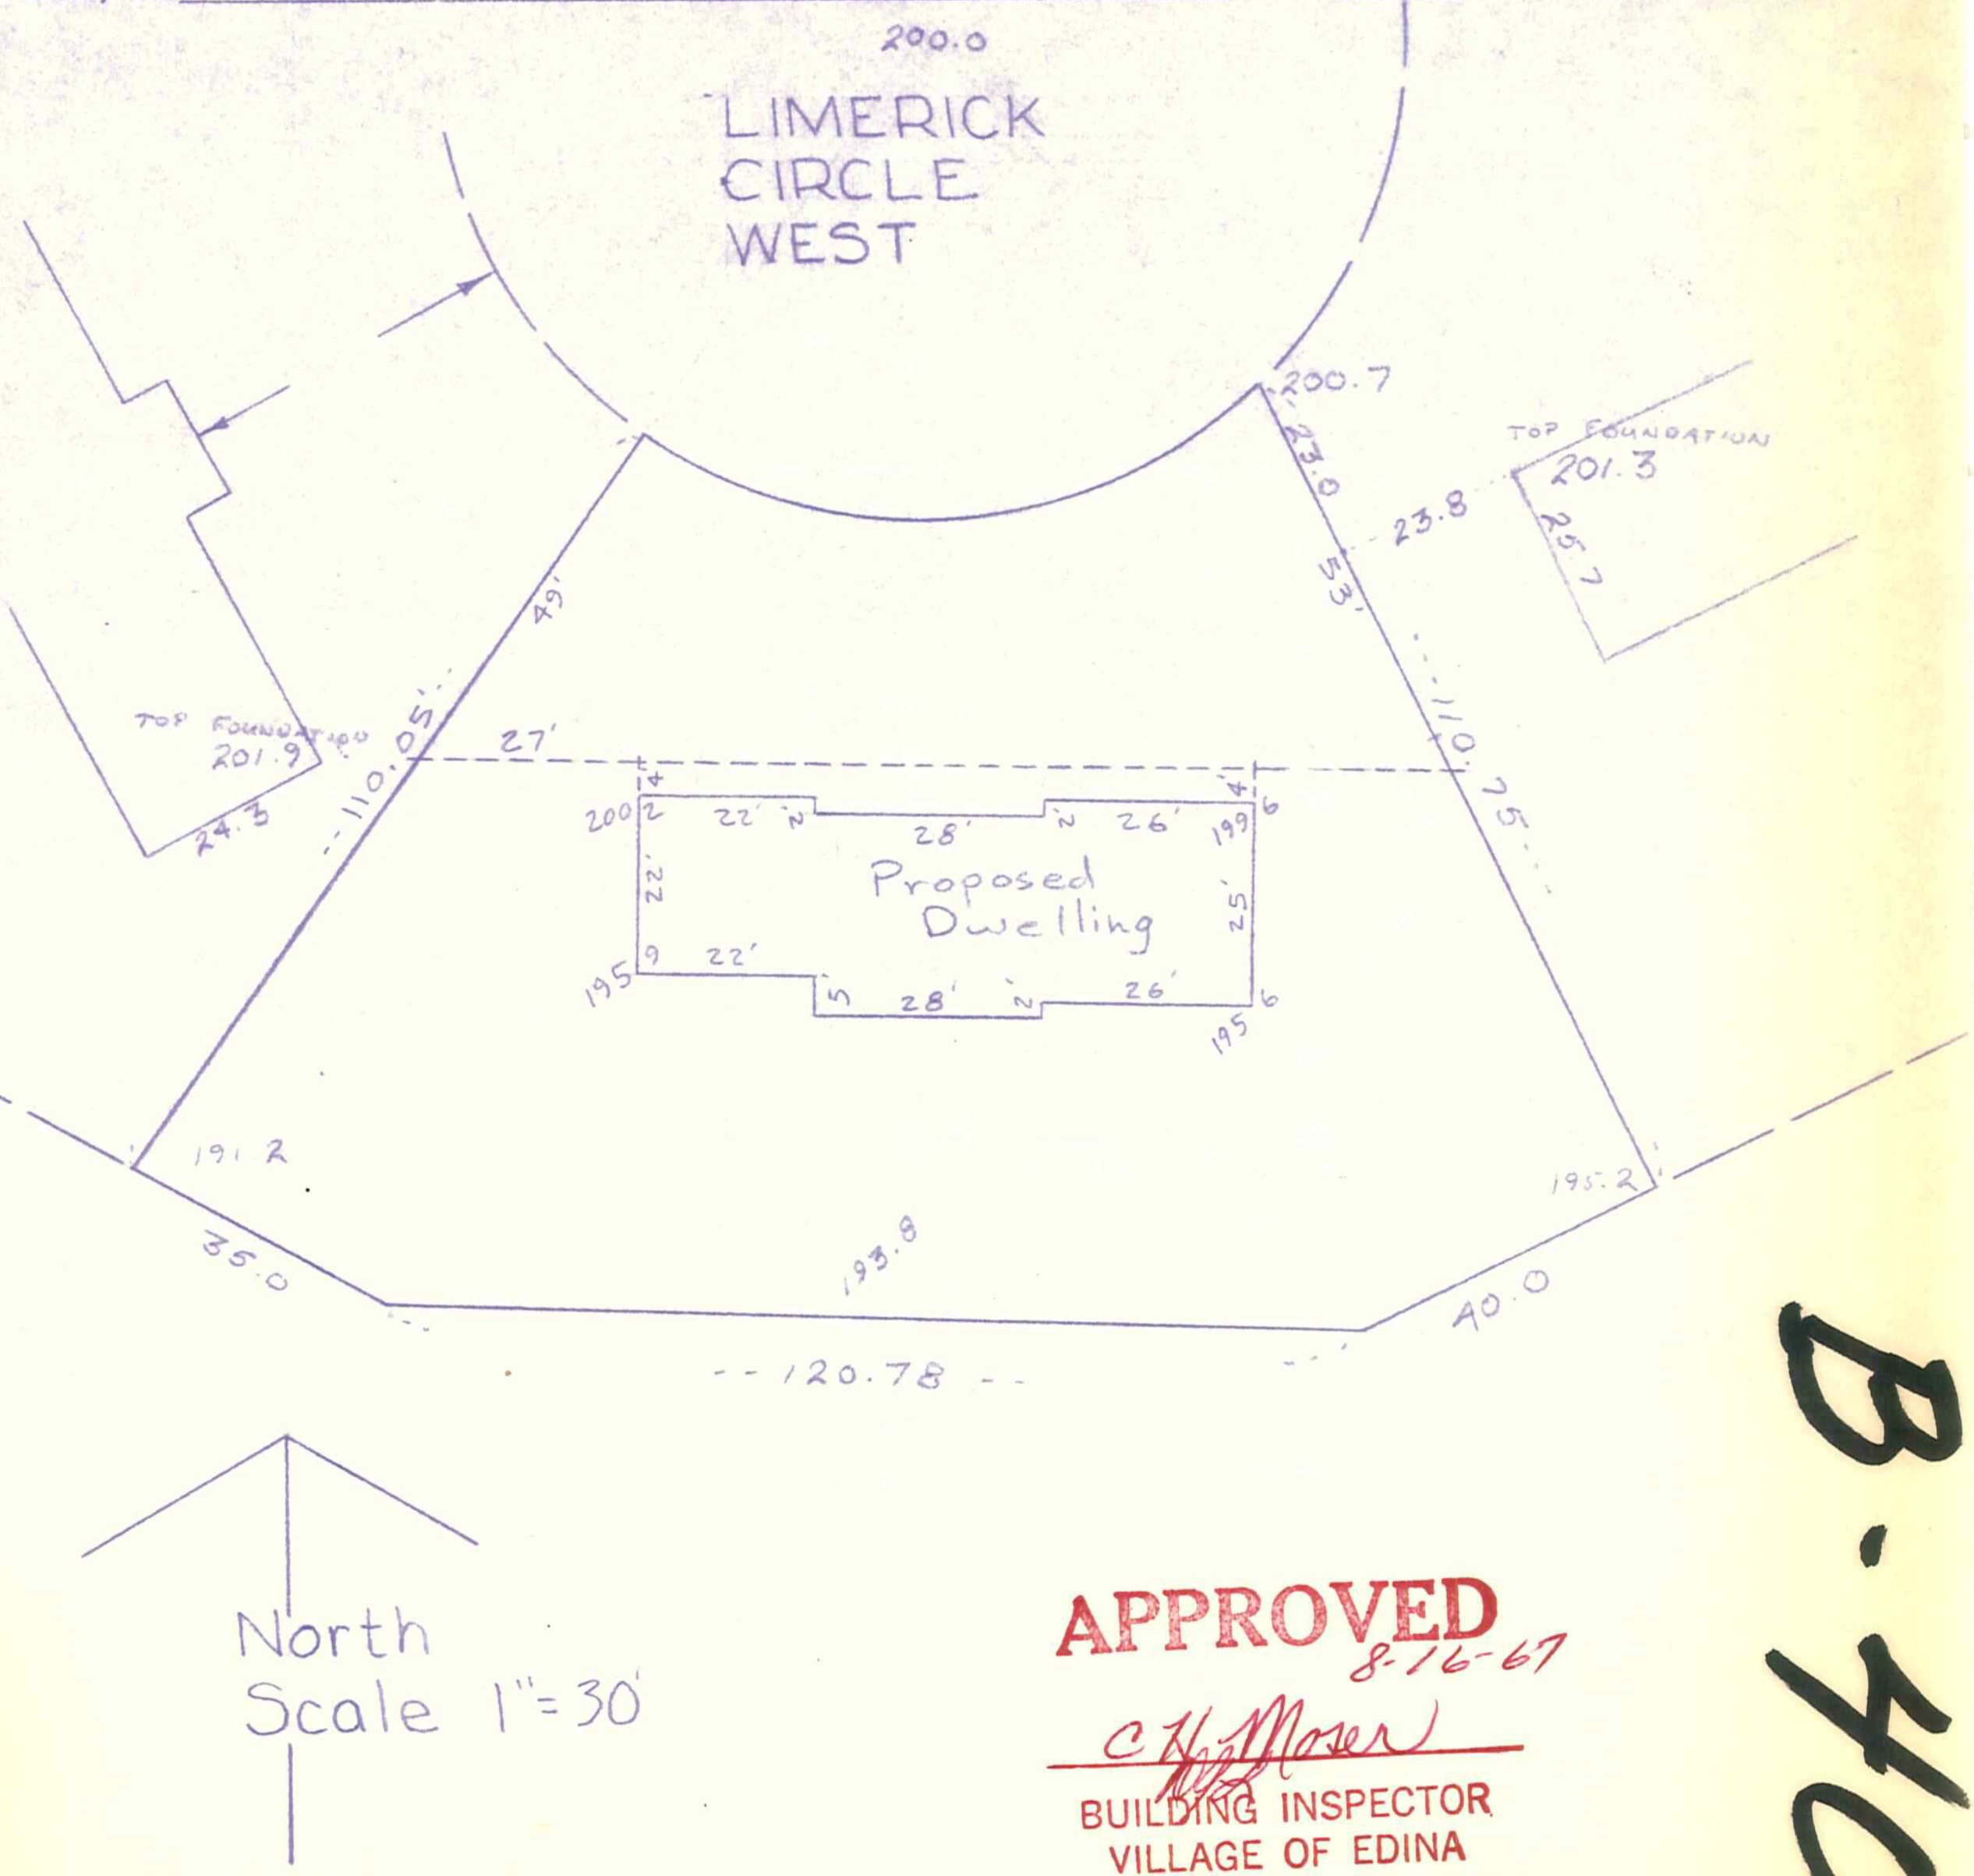


APPROVED
8-16-67
C H Moser
BUILDING INSPECTOR
VILLAGE OF EDINA

I hereby certify that this is a true and correct representation of a survey of the boundaries of Lot 5, Block 3, Edina Valley Estates 2nd Add. Hennepin County, Minnesota and of the location of all buildings thereon, and all visible encroachments, if any, from or on said land. Surveyed by me this 8th day of Aug. 1967.

CARDARELLE & ASSOCIATES, INC.
STATE REG. NO. 6508

B-406

416 Limerick dr 05-116-21-14-0012