CALVIN H. HEDLUND
Land Surveyor • Civil Engineer

8901 Lyndale Ave. So.
Bloomington 20, Minn.
TU 1-2661

Surveyor's Certificate

JOB NO. _____

SURVEY FOR: JACK BARRON
DESCRIBED AS: Lot 7, Block 5, EDINA ESTATES 2ND ADDITION, Village of Edina, Hennepin County, Minnesota reserving the drainage and utility easements as shown on the record plat thereof.

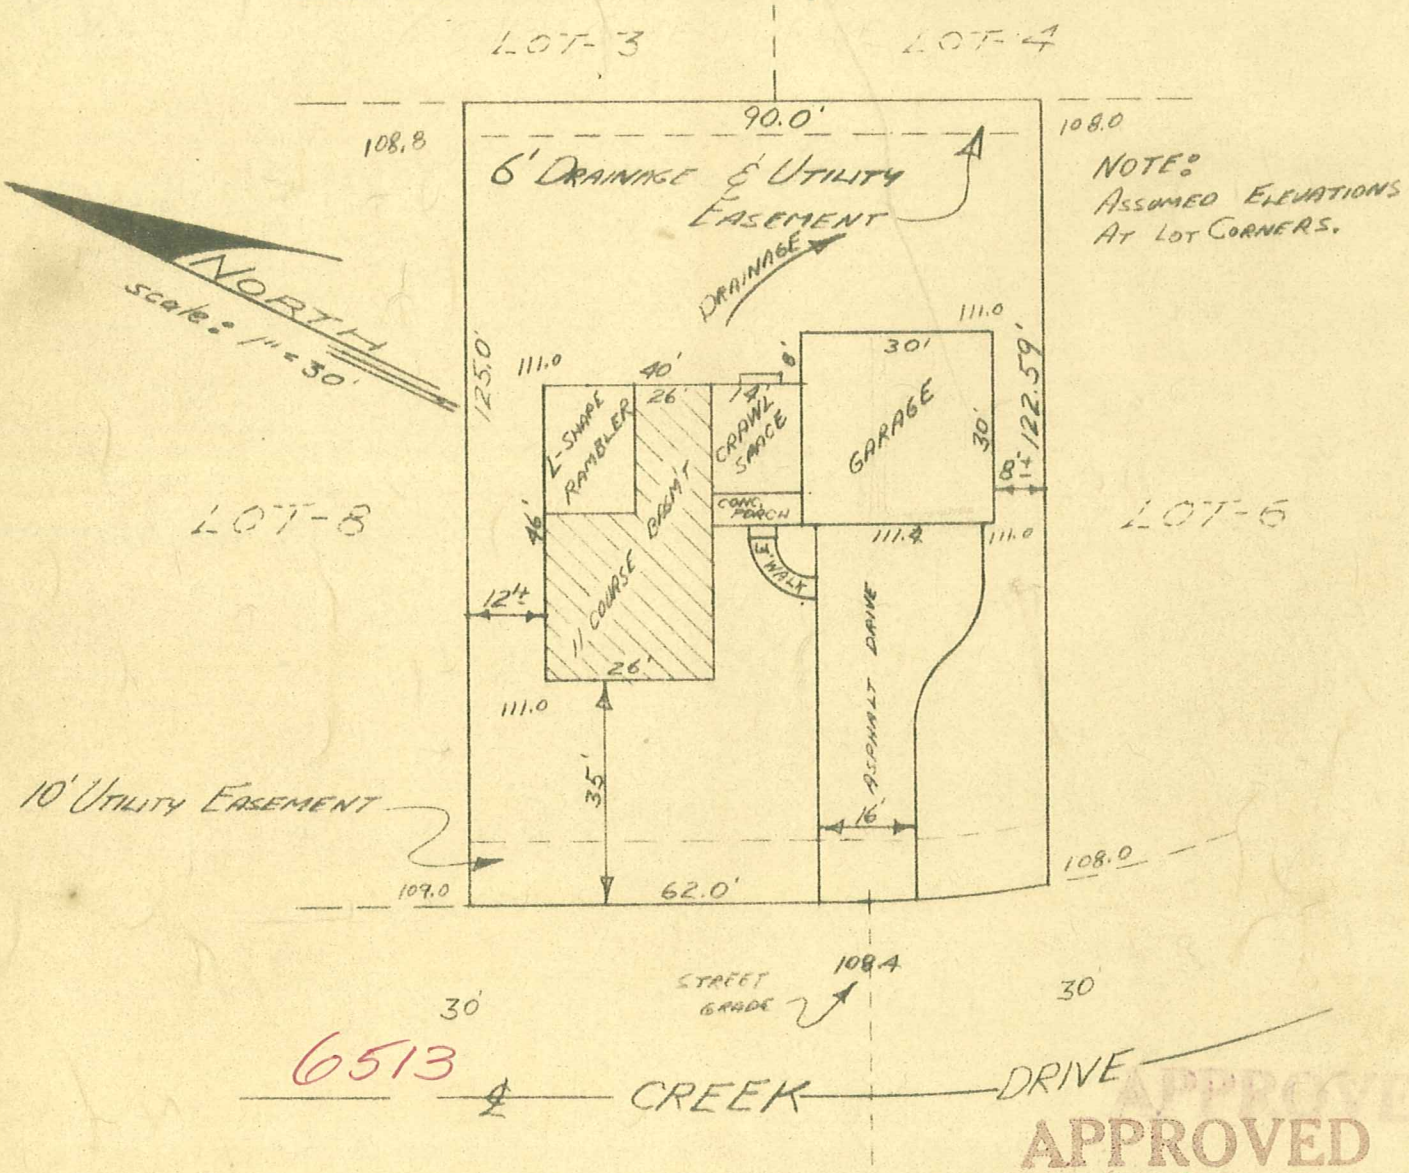

APPROVED
Wayne Michael 1-18-68
BUILDING INSPECTOR
VILLAGE OF EDINA

CERTIFICATE OF SURVEY
I hereby certify that on Sept. 1, 1967 I surveyed the property described above and that the above plat is a correct representation of said survey.

RECEIVED JAN 18 1968

Calvin H. Hedlund
Calvin H. Hedlund, Minn. Reg. No. 5942

6513 CREEK DR