CARDARELLE & ASSOCIATES, INC. | P. O. BOX 6121 | LAND SURVEYORS
HIGHWAY 169 & COUNTY ROAD 18 • 941-3030 • MINNEAPOLIS 24, MINN.

CERTIFICATE OF SURVEY

Survey For: _____ File No. _____ Book 265 Page 34

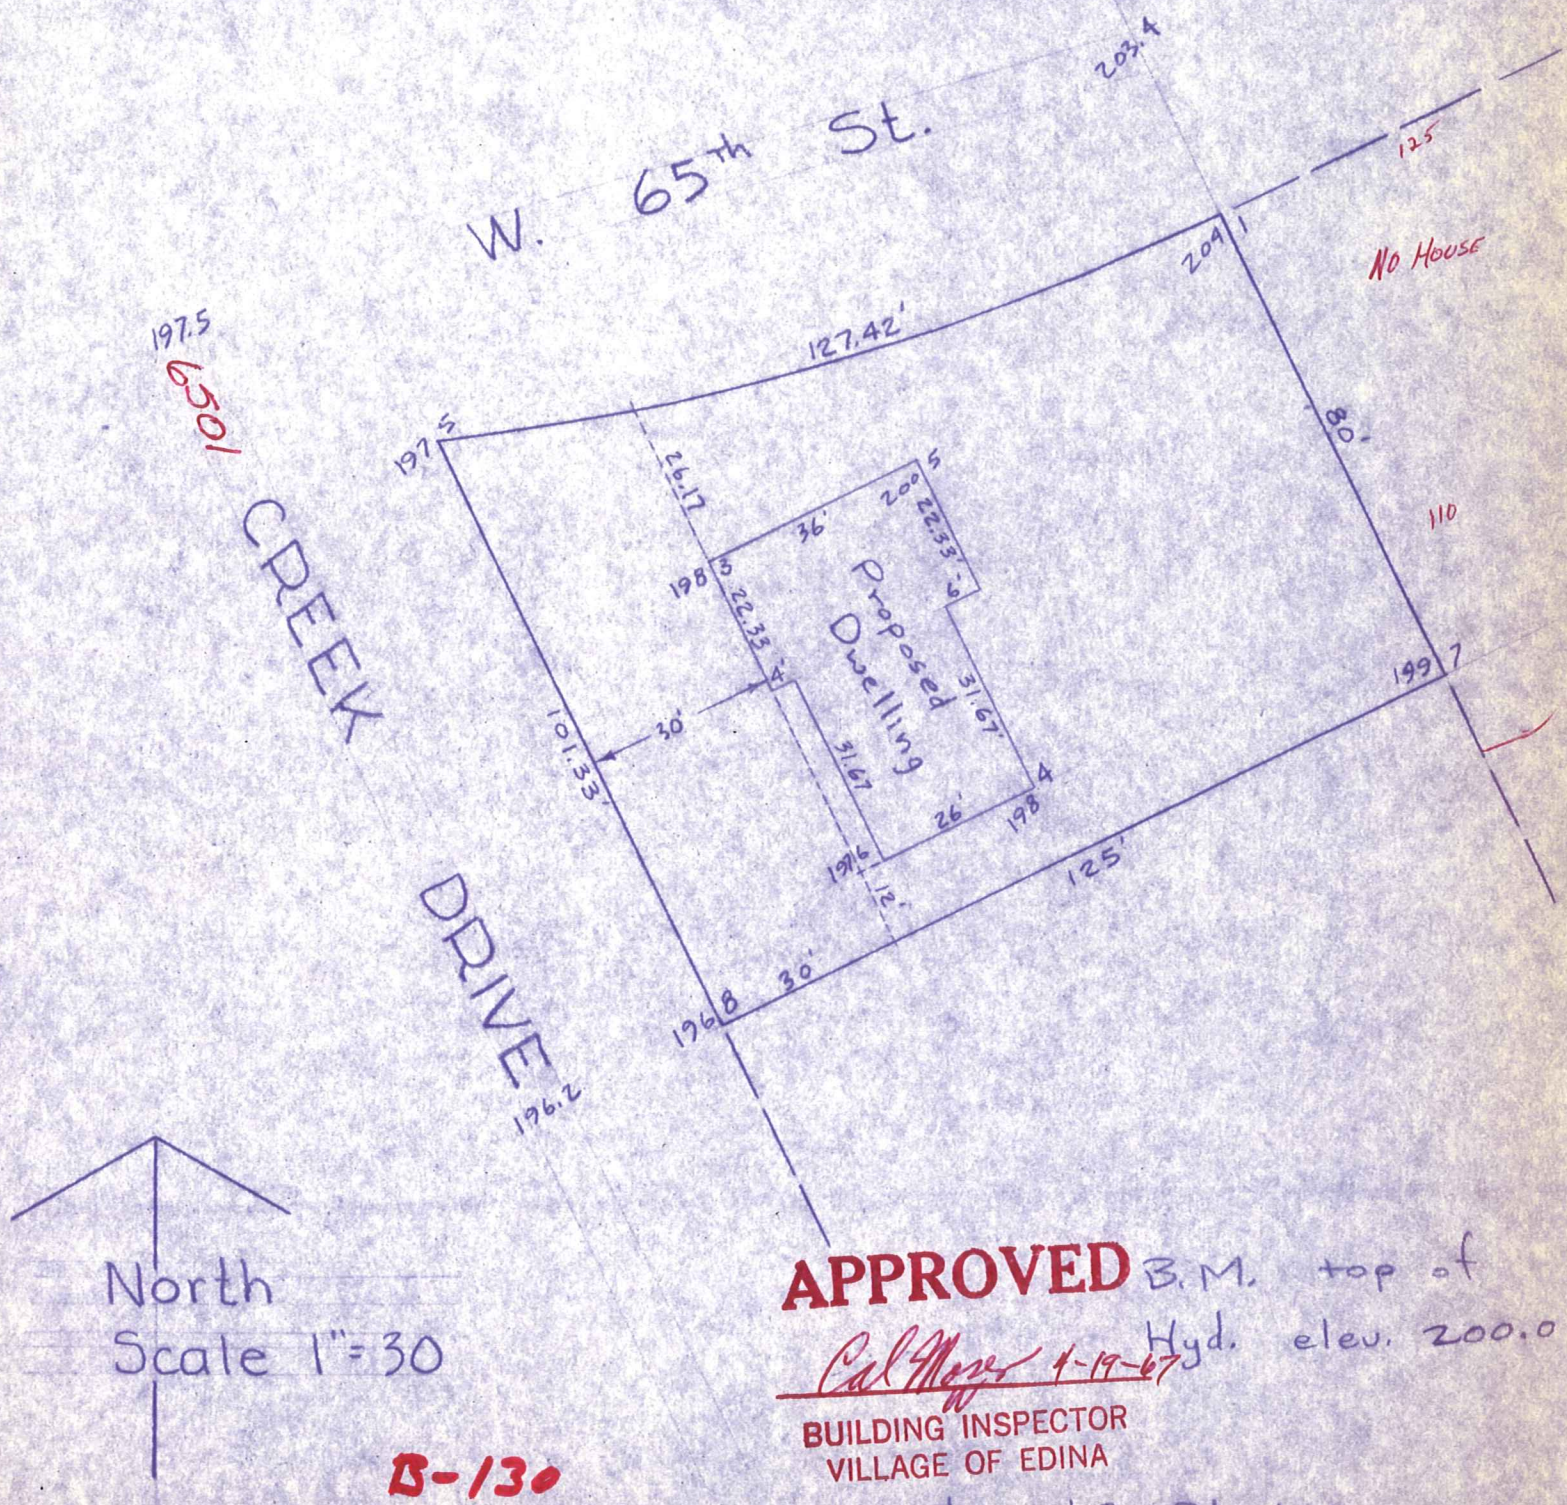

APPROVED B.M. top of Hyd. elev. 200.0

Cal Meyer 4-19-67

BUILDING INSPECTOR
VILLAGE OF EDINA

B-130

I hereby certify that this is a true and correct representation of a survey of the boundaries of Lot 10, Block 5, Edina Valley Estates 2nd Add. Hennepin County, Minnesota and of the location of all buildings thereon, and all visible encroachments, if any, from or on said land. Surveyed by me this 17th day of April, 1967.

CARDARELLE & ASSOCIATES, INC.
STATE REG. NO. 6508

RECEIVED APR 18 1967
6501 CREEK DR