CARDARELLE & ASSOCIATES, INC.
HIGHWAY 169 & COUNTY ROAD 18 • P. O. BOX 6121 941-3030 • LAND SURVEYORS MINNEAPOLIS, MINN. 55424

CERTIFICATE OF SURVEY

Survey For: Don Dahl File No. 5300 Book 273 Page 75

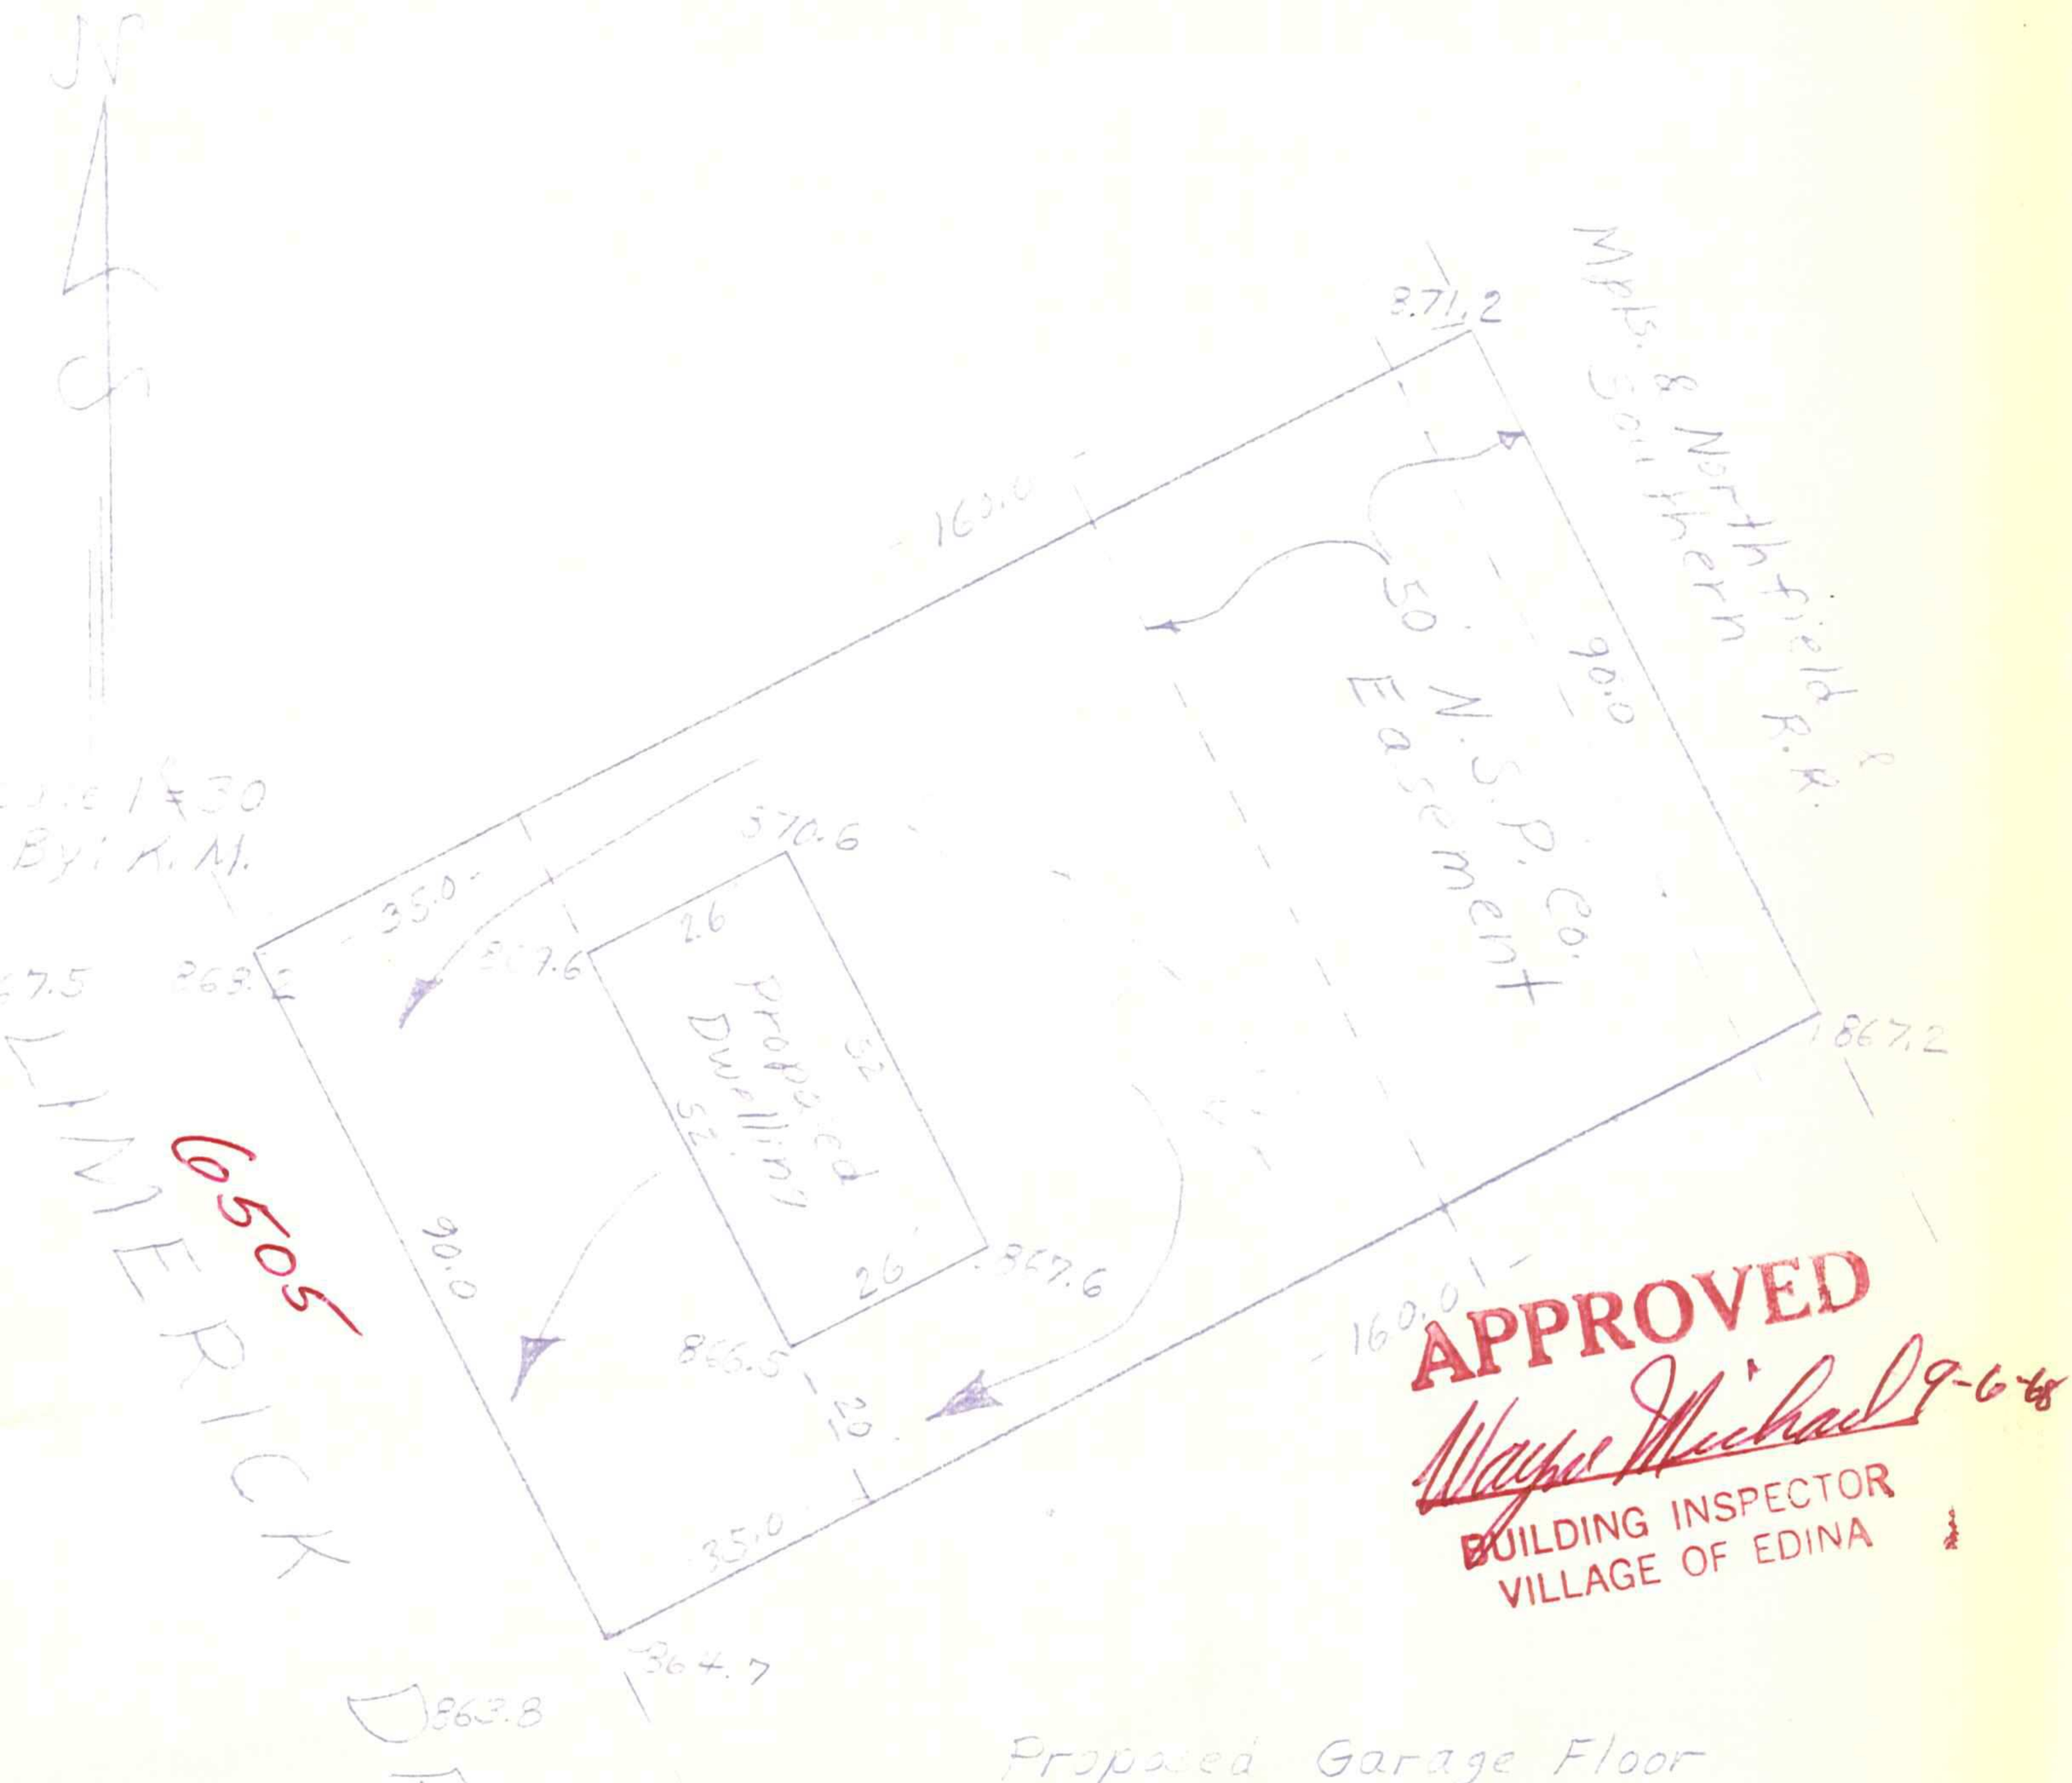

I hereby certify that this is a true and correct representation of a survey of the boundaries of Lot 2, Blk. 6, Edina Valley Estates 2nd Add. Hennepin County, Minnesota and of the location of all buildings thereon, and all visible encroachments, if any, from or on said land. Surveyed by me this 4th day of Sept. 1968.

RECEIVED SEP 4 1968

CARDARELLE & ASSOCIATES, INC.
STATE REG. NO. 6508

505 Limerick dr 05-116-21-14-0040