CARDARELLE & ASSOCIATES, INC.
P. O. BOX 24021 • 941-3030 • LAND SURVEYORS
EDINA, MINN. 55424

CERTIFICATE OF SURVEY

Survey For: Thomson + Associates File No. 5300 Book 283 Page 61

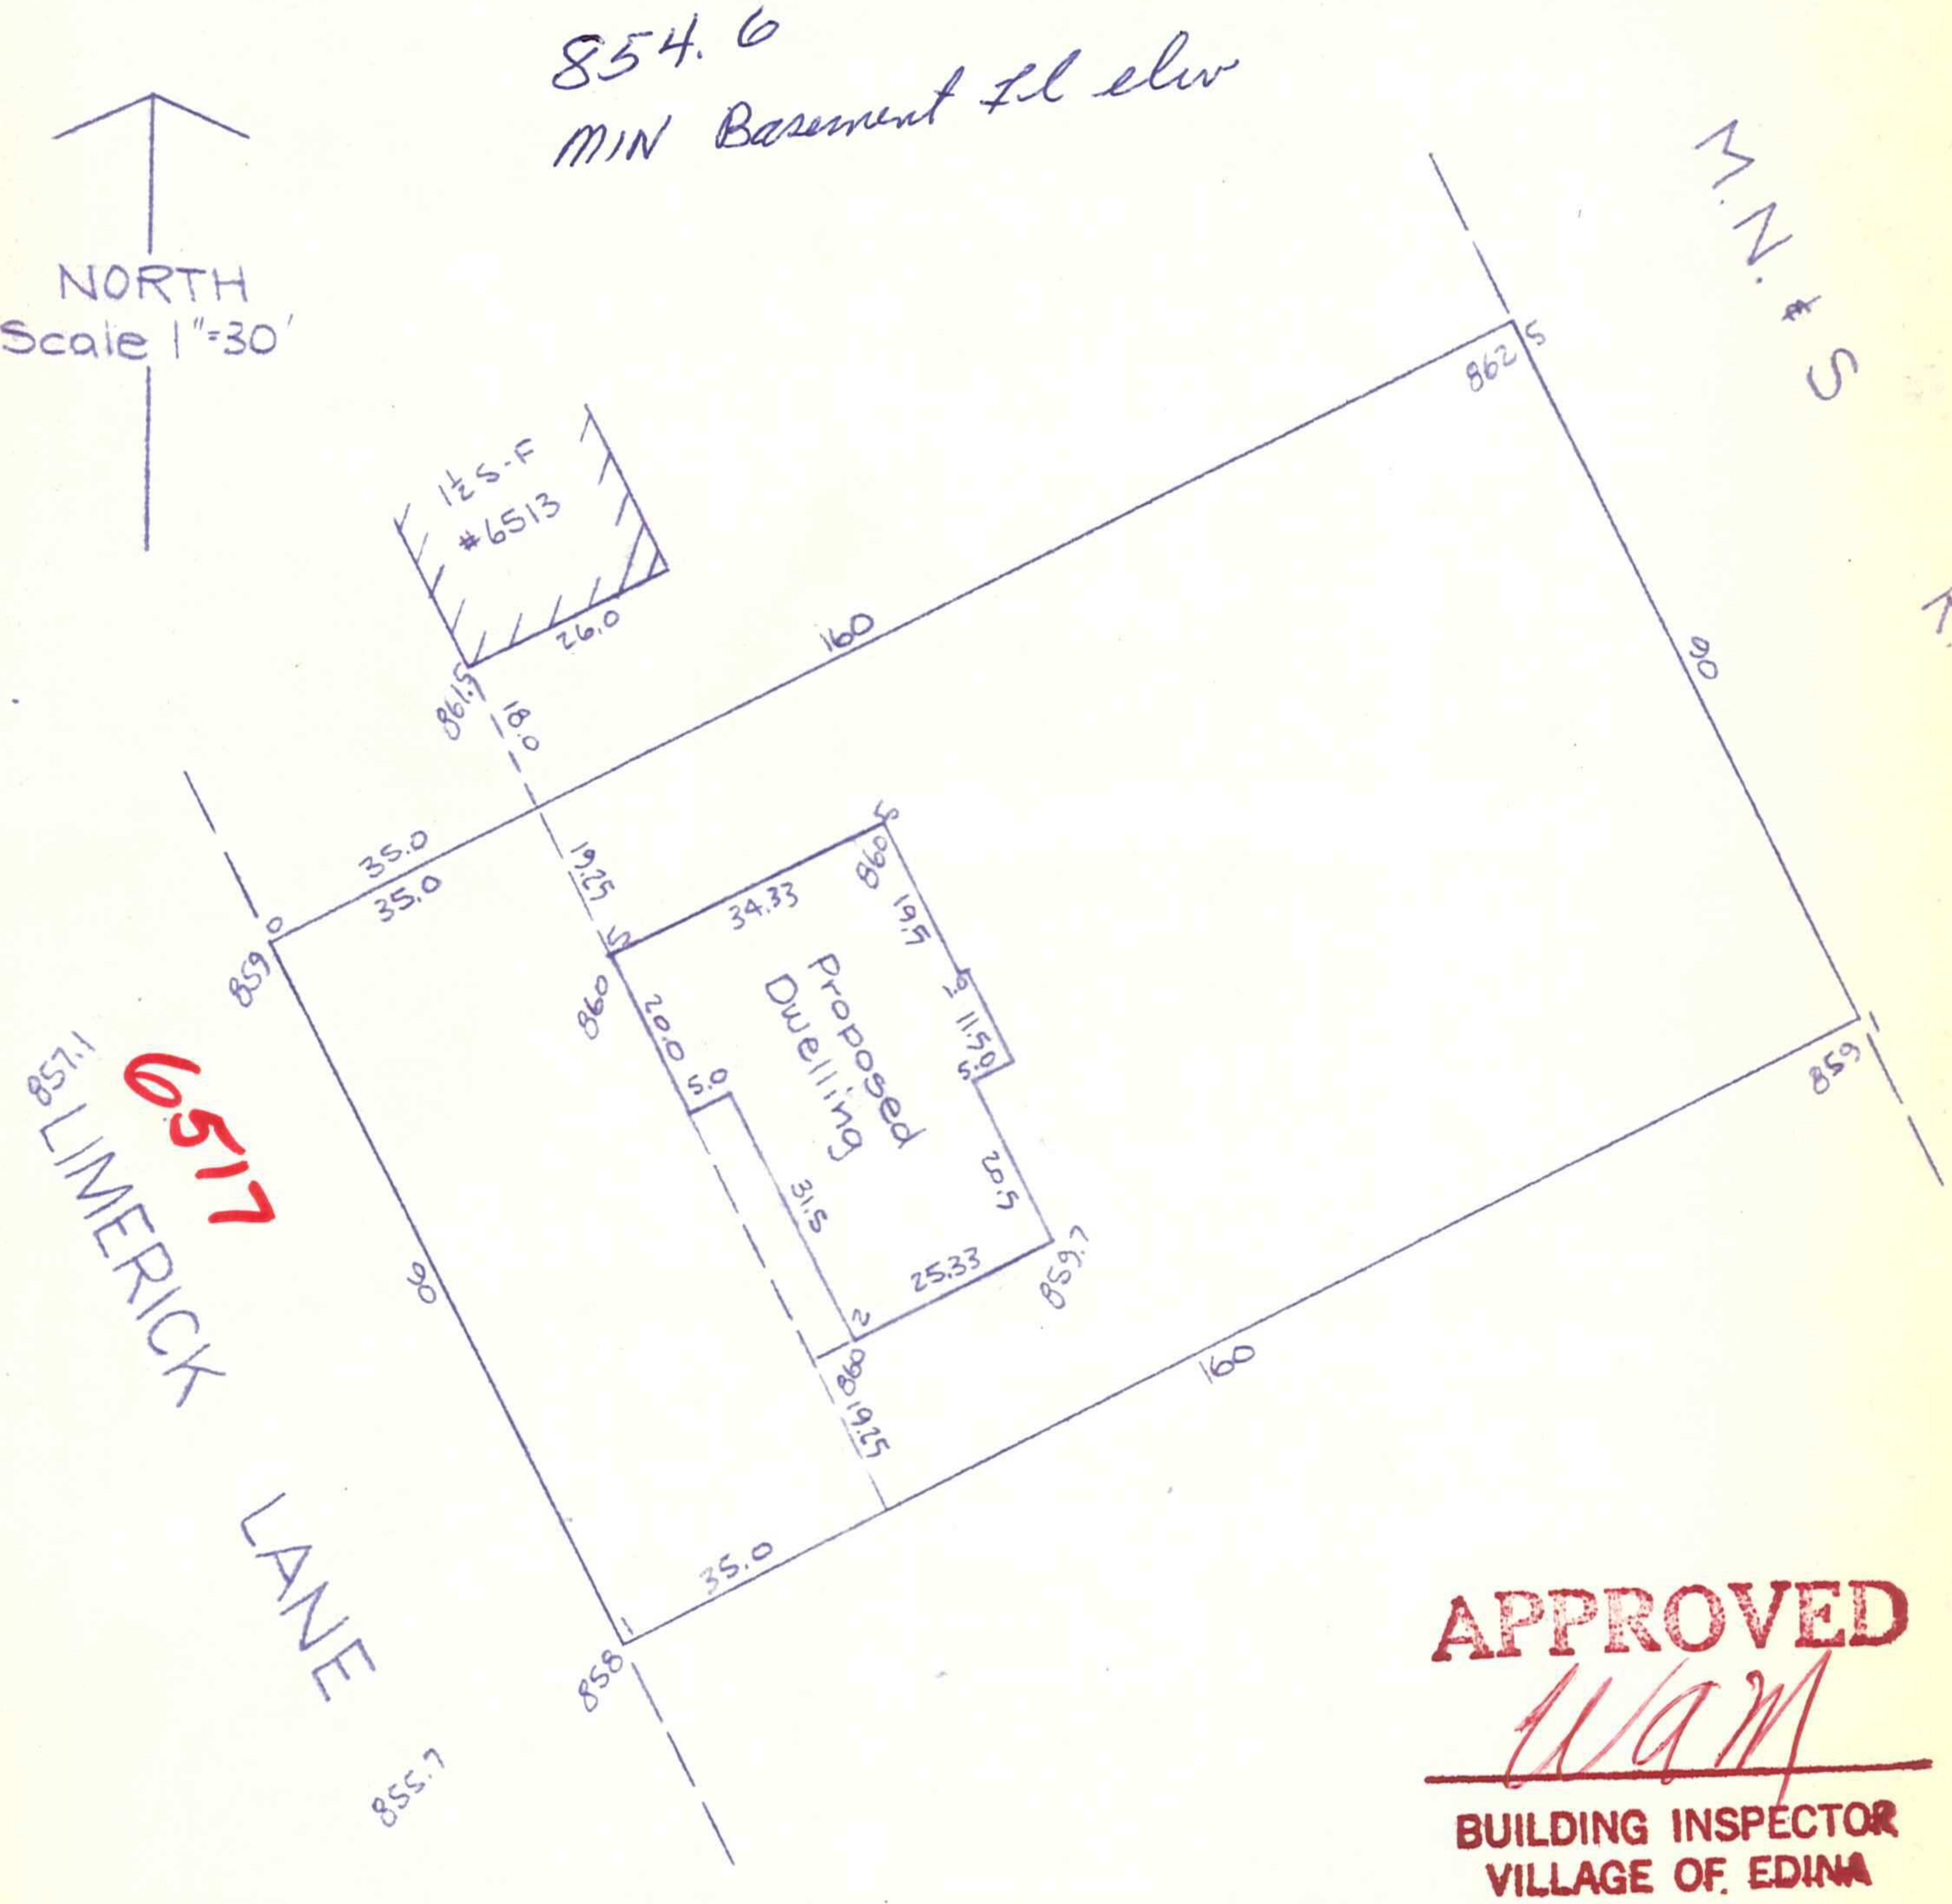

APPROVED
BUILDING INSPECTOR
VILLAGE OF EDINA

F-114

Proposed Garage Floor Elev = 860.0

I hereby certify that this is a true and correct representation of a survey of the boundaries of Lot 5 Block 6 Edina Valley Estates 2nd Hennepin County, Minnesota and of the location of all buildings thereon, and all visible encroachments, if any, from or on said land. Surveyed by me this 1st day of April, 1971.

6517 Limerick Ln
05-116-21-14-0043

RECEIVED APR 5 1971

CARDARELLE & ASSOCIATES, INC.
STATE REG. NO. 6508