B. H. BRADLEY
CIVIL ENGINEER AND SURVEYOR
3829 - 24TH AVENUE SOUTH
MINNEAPOLIS, MINNESOTA 55406
724-2169

CONCEPT APPROVED
Date 1-29-87
By A.B.
City of Edina Bldg. Dept.
PERMIT NO. X-47

Scale 1" = 30'

Survey for James R. O'Brien Constr. Co.
5705 West 70th St.

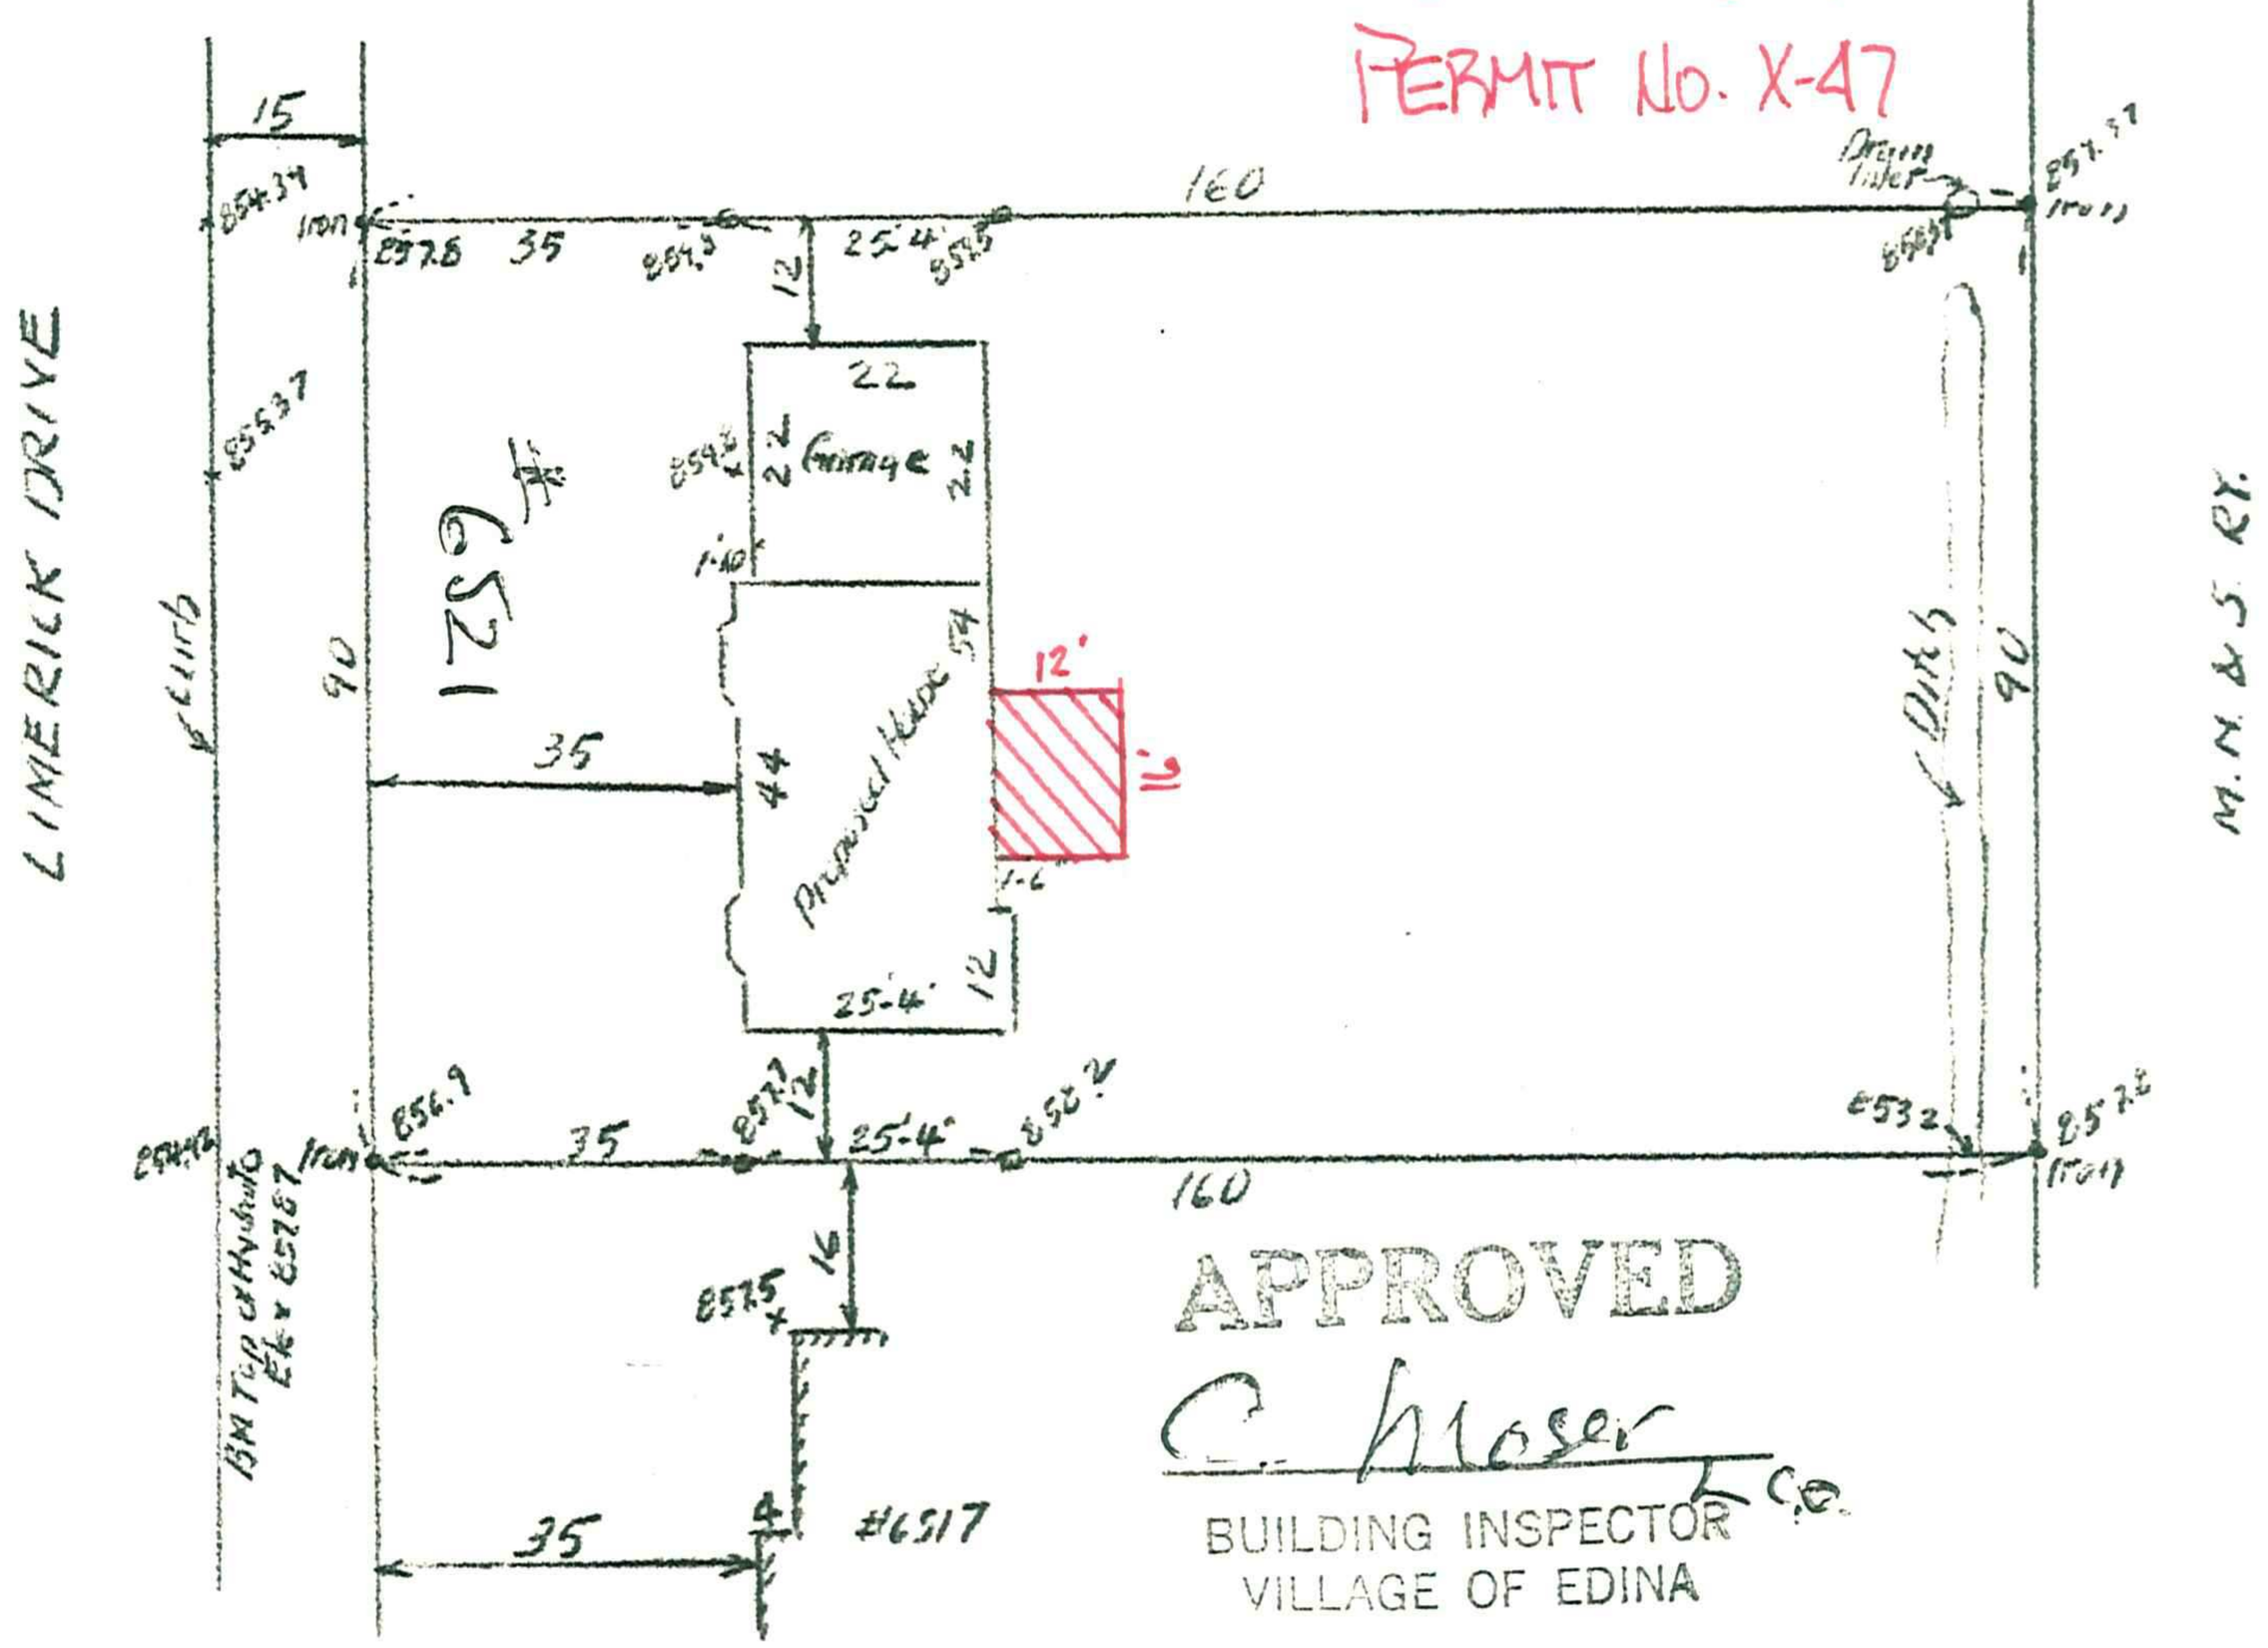

I hereby certify that this is a correct representation of a survey of Lot 6, Block 6, Edina Valley Estates 2nd Addition, as surveyed by me the 2nd day of April 1969.

H-203
B H Bradley
Surveyor.

D-149

APPROVED
WAM 5-9-73
BUILDING INSPECTOR
VILLAGE OF EDINA

RECEIVED APR 3 1969

6521 Limerick dr 05-116-21-14-0044