ROY C. CARLSON, PRES.
10600 SHERIDAN AVE. SO.
881-4870
55431

CERTIFICATE OF SURVEY

WILLIAM A. CARLSON, V.P.
2324 W. 110TH ST.
888-2084
55431

CARLSON & CARLSON INC.

LAND SURVEYORS

Licensed, Insured & Bonded

Survey for;

R.K.Strom Const. Co.

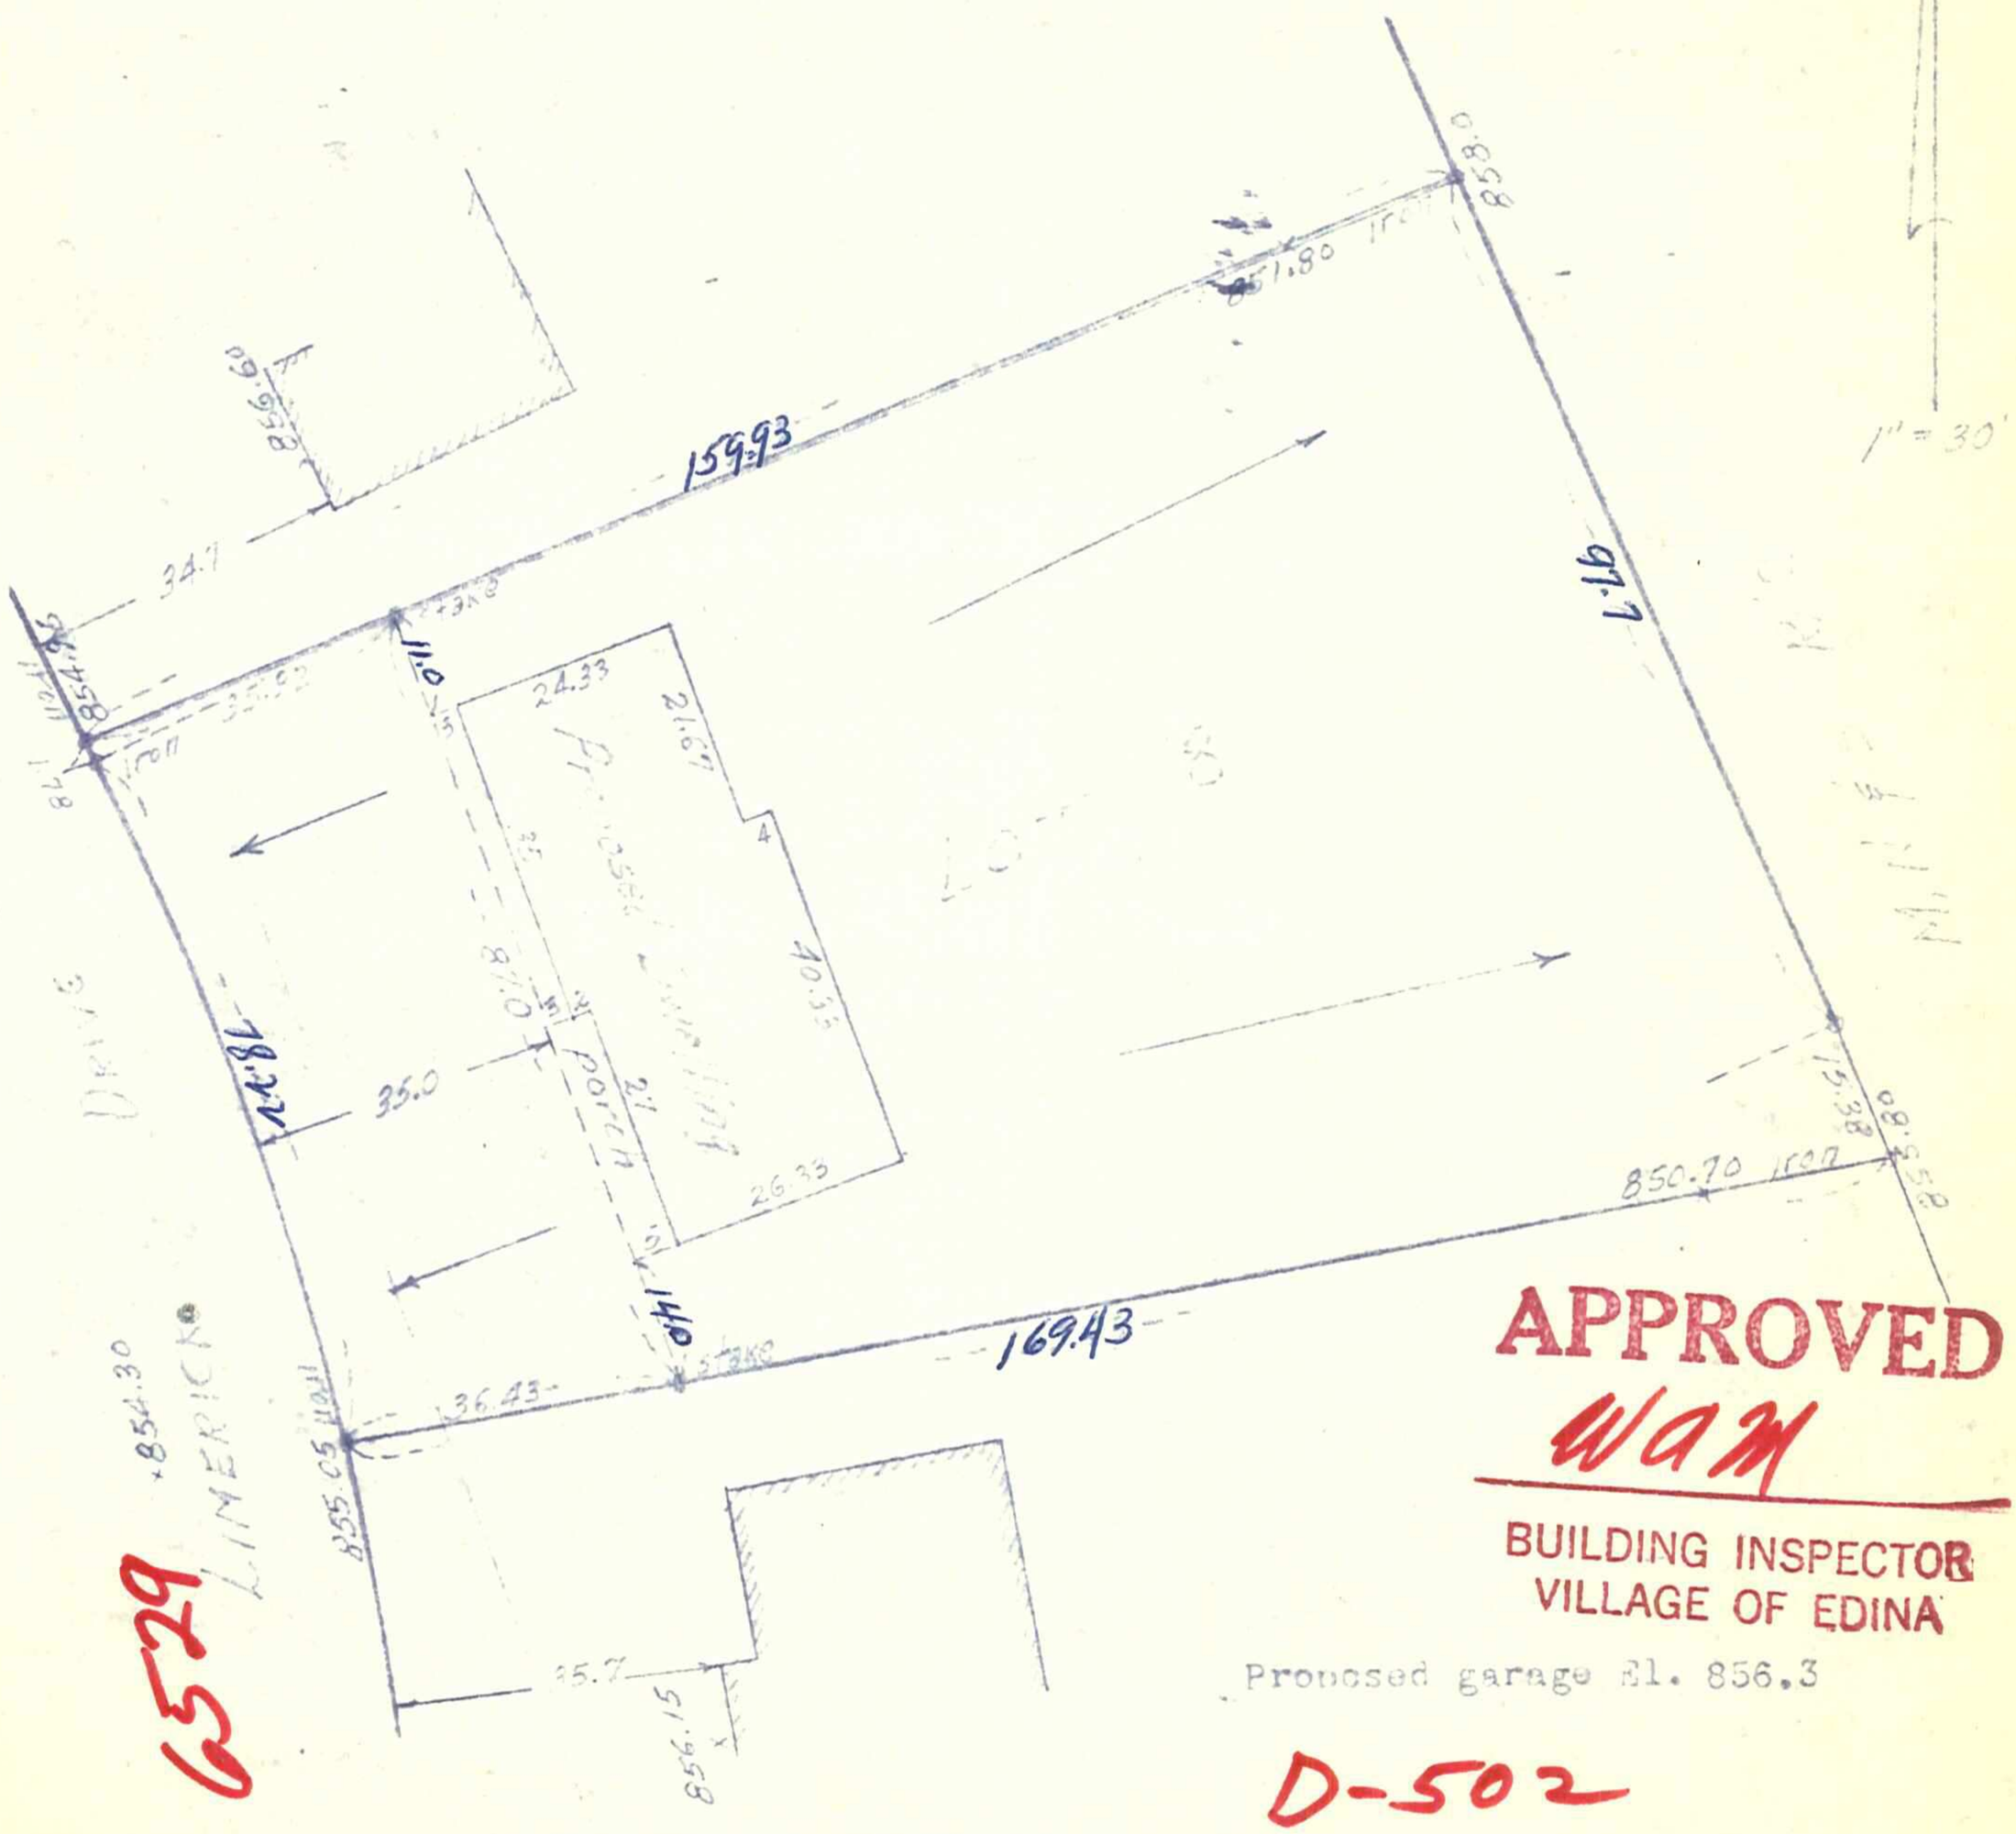

APPROVED
WAM
BUILDING INSPECTOR
VILLAGE OF EDINA

Proposed garage El. 856.3

D-502

6529

Description; Lot 8, Block 6, Edina Valley Estates 2nd. Addition.

We hereby certify that this is a true and correct representation of a survey of the boundaries of the land aboved described and of the location of all buildings, thereon, and all visible encroachments, if any, from or on said land.
As surveyed by us this 27th day of September, 1969.

William A. Carlson

Minn. Reg. No. 5648

6529 05-116-21.14-0046