CARDARELLE & ASSOCIATES, INC.
HIGHWAY 169 & COUNTY ROAD 18 • P. O. BOX 6121 941-3030 • LAND SURVEYORS MINNEAPOLIS, MINN. 55424

CERTIFICATE OF SURVEY

Survey For: [illegible] File No. _____ Book 276 Page 15

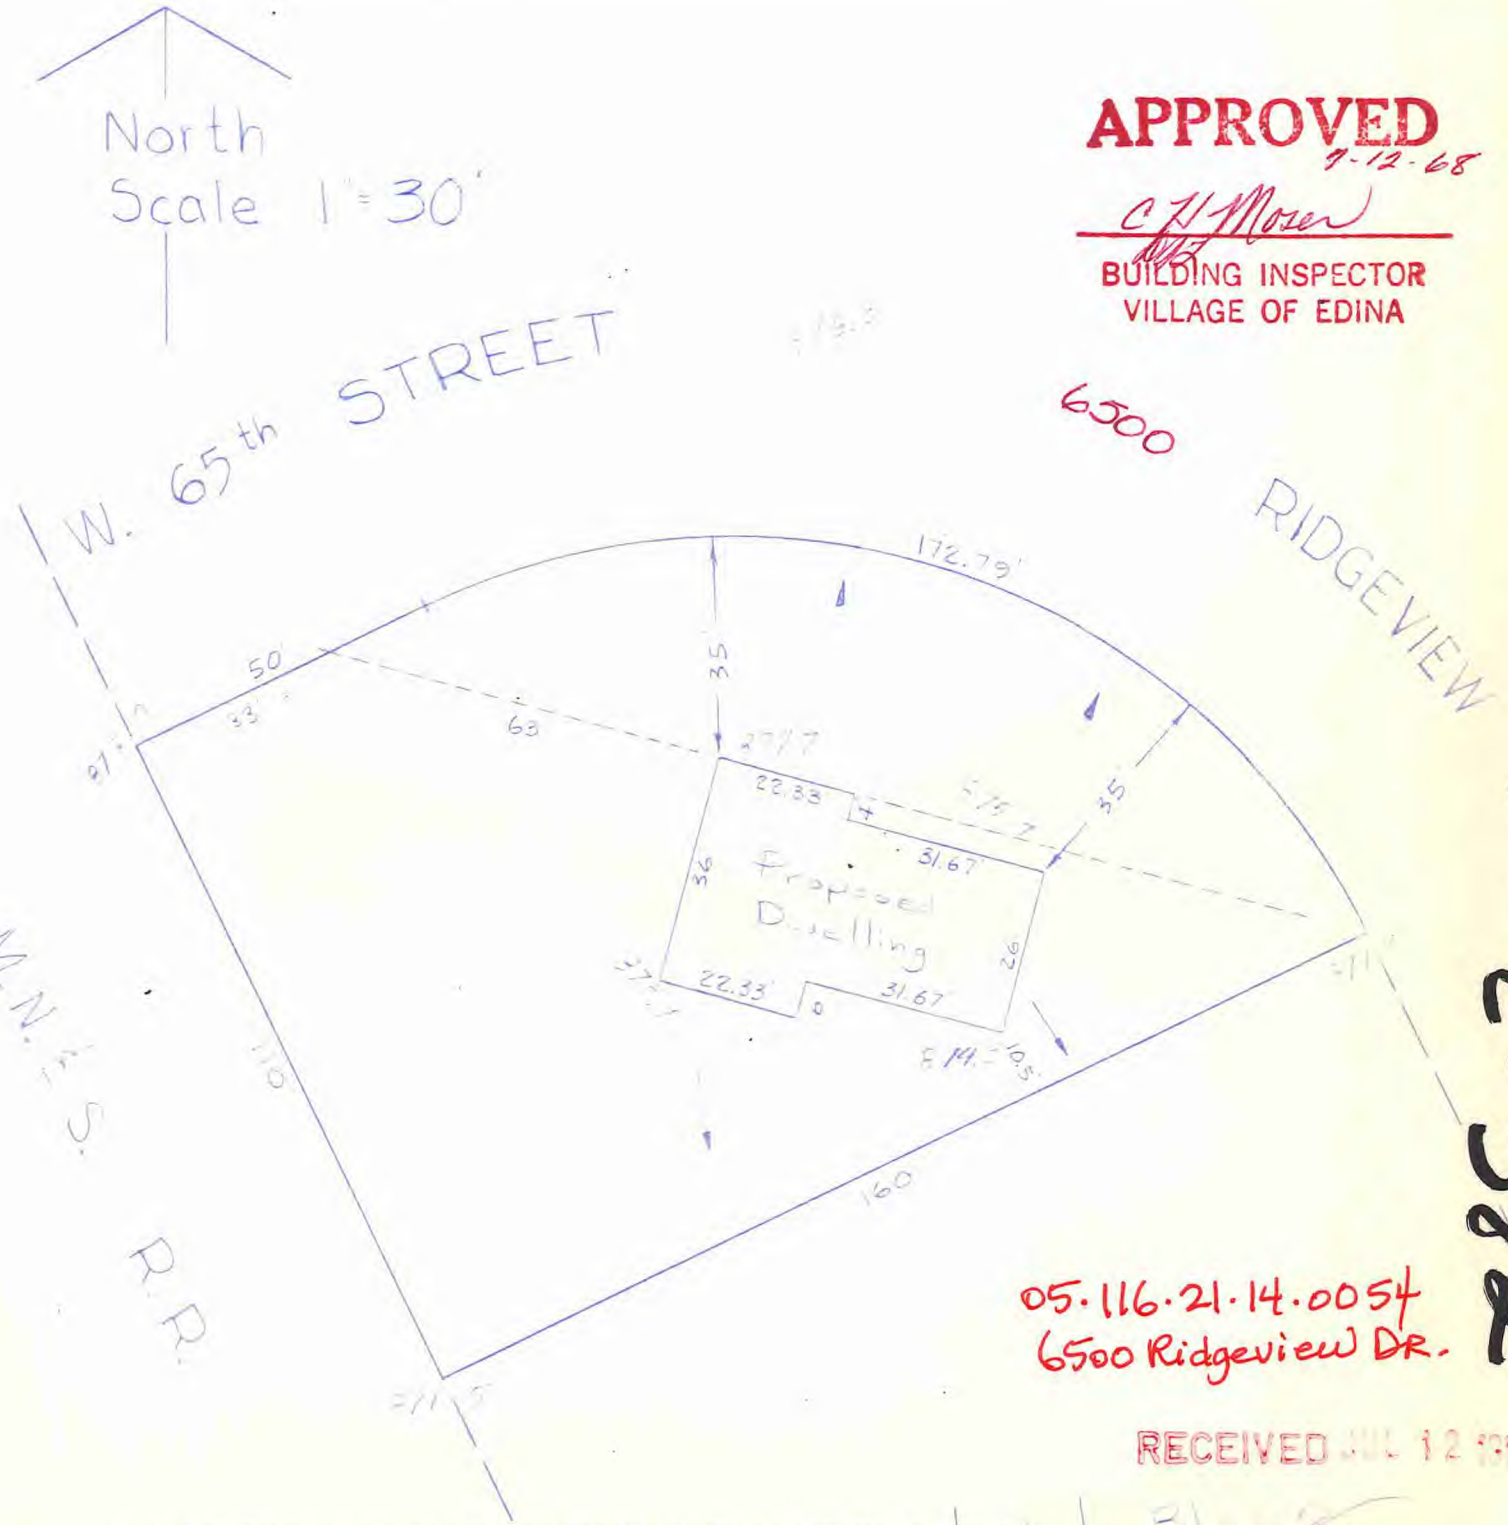

APPROVED 9-12-68
C H Moser
BUILDING INSPECTOR
VILLAGE OF EDINA

05.116.21.14.0054
6500 Ridgeview DR.

?.382

RECEIVED JUL 12 1968

I hereby certify that this is a true and correct representation of a survey of the boundaries of Lot 1, Block 2, Edina Valley Estates 5th Add Hennepin County, Minnesota and of the location of all buildings thereon, and all visible encroachments, if any, from or on said land surveyed by me this 5th day of July, 1968.

CARDARELLE & ASSOCIATES, INC.
STATE REG. NO. 6508