CARDARELLE & ASSOCIATES, INC.
HIGHWAY 169 & COUNTY ROAD 18 • P. O. BOX 6121 941-3030 • LAND SURVEYORS MINNEAPOLIS 24, MINN.

13064

CERTIFICATE OF SURVEY

Survey For: CLIFF FRASER File No. _____ Book 253 Page 27

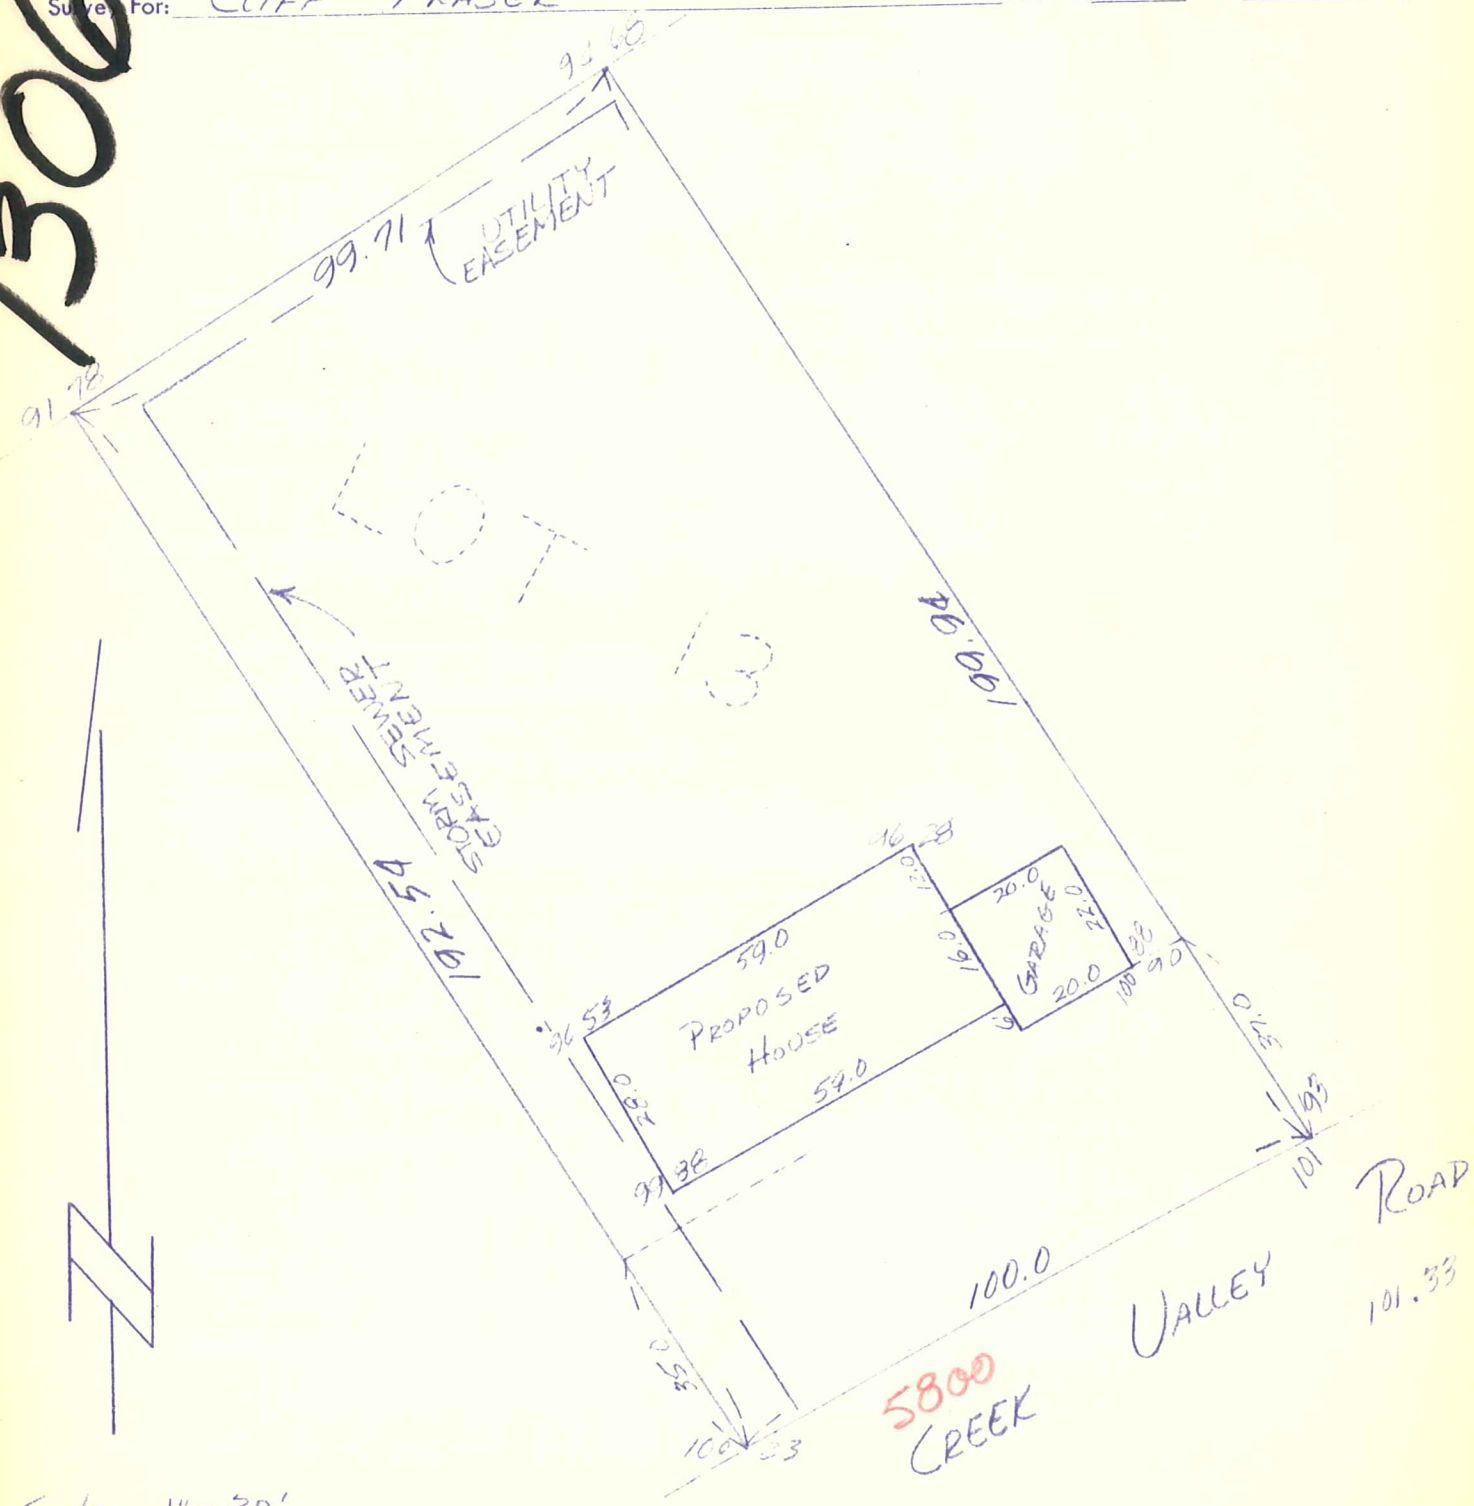

Scale: 1" = 30'

I hereby certify that this is a true and correct representation of a survey of the boundaries of LOT 13, BLOCK 2 CREEK VALLEY ADDITION Hennepin County, Minnesota and of the location of all buildings thereon, and all visible encroachments, if any, from or on said land. Surveyed by me this 30th day of JUNE, 1969.

CARDARELLE & ASSOCIATES, INC.
STATE REG. NO. 6508

5800 CREEK VALLEY RD