CARDARELLE & ASSOCIATES, INC. | P. O. BOX 6121 | LAND SURVEYORS
HIGHWAY 169 & COUNTY ROAD 18 • 941-3030 • MINNEAPOLIS 24, MINN.

CERTIFICATE OF SURVEY

Survey For: _____ File No. 4958 Book _____ Page _____

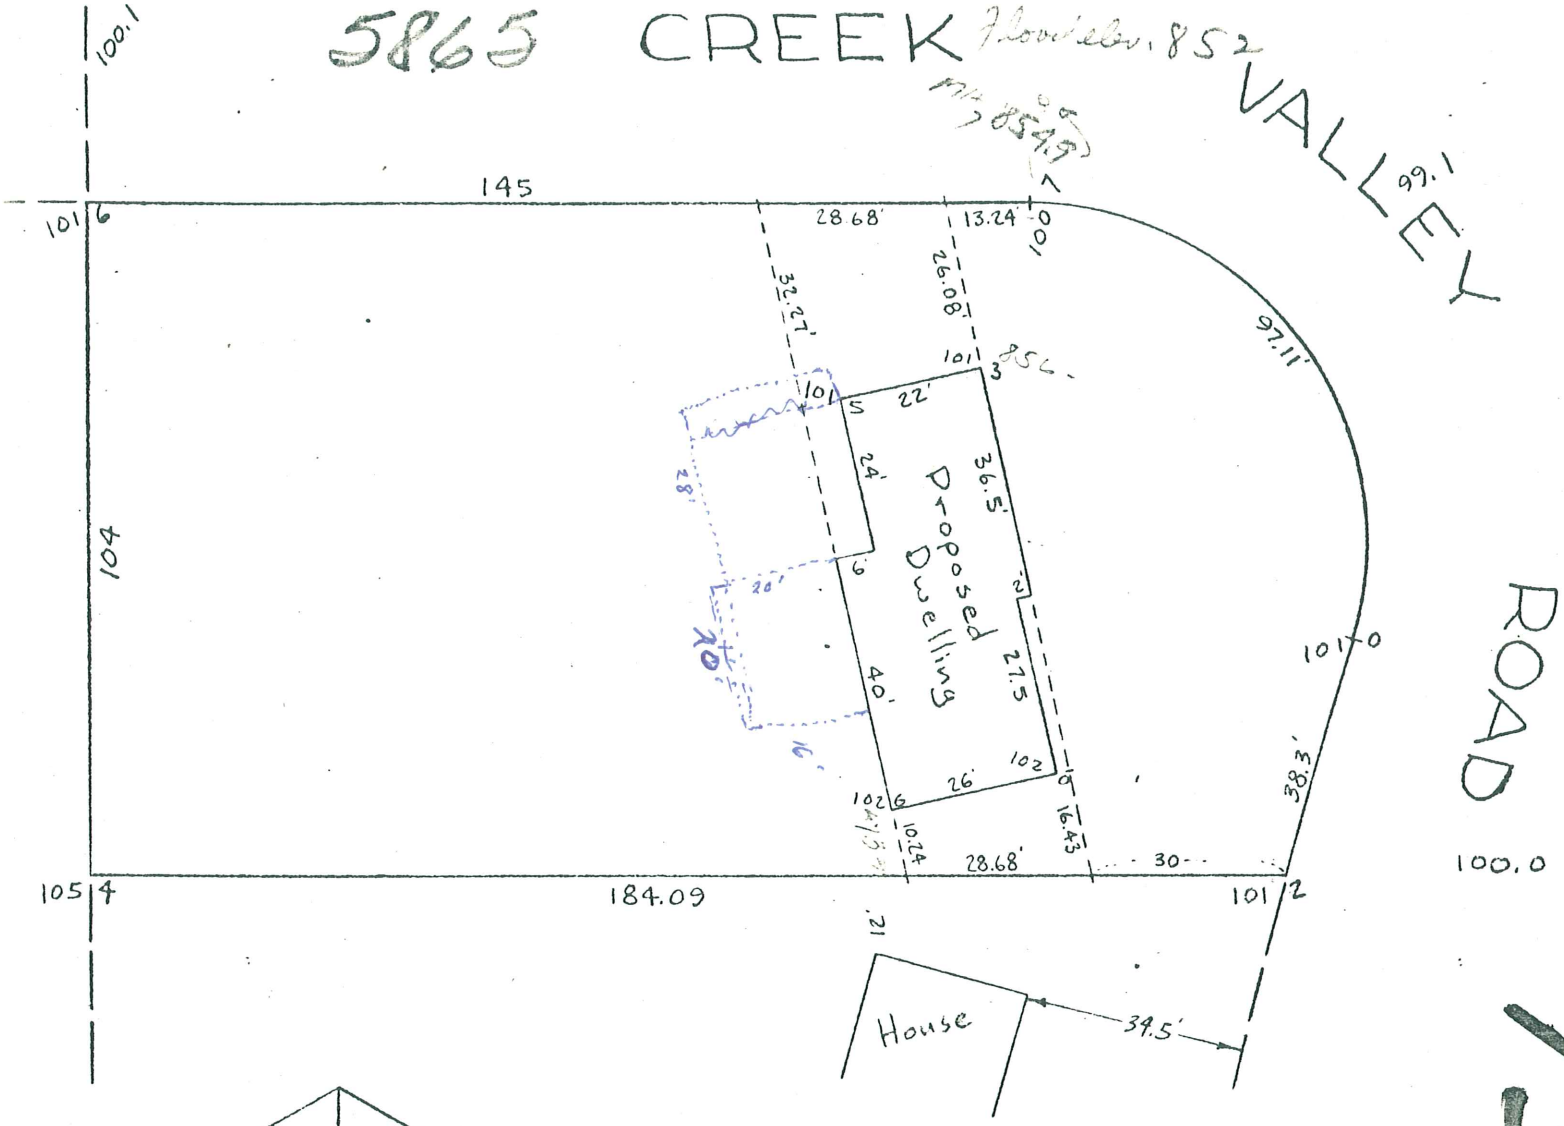

North
Scale 1" = 30'

APPROVED
1-11-66
C. H. Moser
BUILDING INSPECTOR
VILLAGE OF EDINA

06-18-1981

I hereby certify that this is a true and correct representation of a survey of the boundaries of Lot 1, Block 3, Creek Valley Addition Hennepin County, Minnesota and of the location of all buildings thereon, and all visible encroachments, if any, from or on said land. Surveyed by me this 10th day of January, 1966

CARDARELLE & ASSOCIATES, INC.
STATE REG. NO. 6508

5865 CREEK VALLEY RD

1385