CARDARELLE & ASSOCIATES, INC.
HIGHWAY 169 & COUNTY ROAD 18 • P. O. BOX 6121 941-3030 • LAND SURVEYORS MINNEAPOLIS 24, MINN.

# CERTIFICATE OF SURVEY

13409

For: Cliff Fraser File No. 4958 Book 256 (257) Page 9 (16)

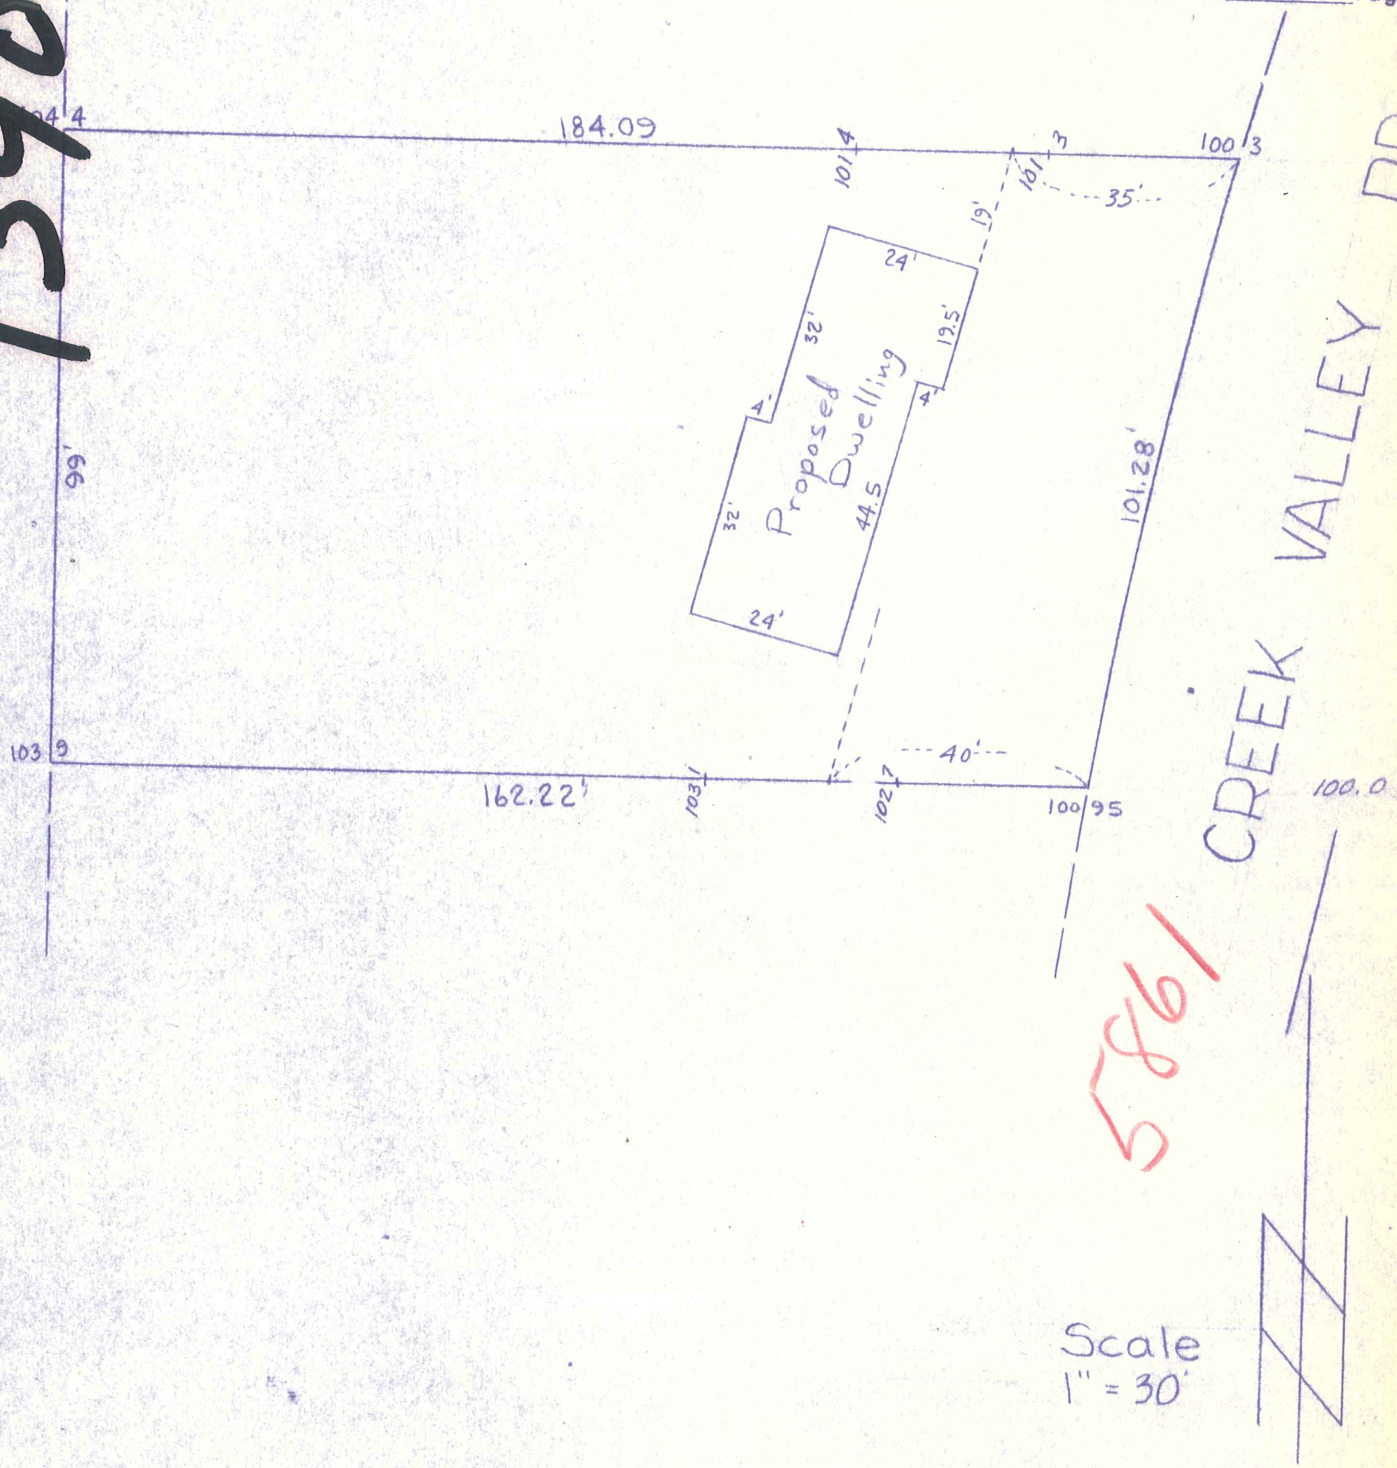


I hereby certify that this is a true and correct representation of a survey of the boundaries of Lot 2, Block 3, Creek Valley Addition Hennepin County, Minnesota and of the location of all buildings thereon, and all visible encroachments, if any, from or on said land. Surveyed by me this 3rd day of November, 1964

CARDARELLE & ASSOCIATES, INC.
STATE REG. NO. 6508

5861 CREEK VALLEY RD