CARDARELLE & ASSOCIATES, INC. | P. O. BOX 6121 | LAND SURVEYORS
HIGHWAY 169 & COUNTY ROAD 18 • 941-3030 • MINNEAPOLIS 24, MINN.

CERTIFICATE OF SURVEY

Survey For: _____ File No. _____ Book _____ Page _____

10-30-67
SET BACK 5' ADDITIONAL AT REQUEST OF RESIDENT AT 5841 CREEK VALLEY RD. CH MOSER.

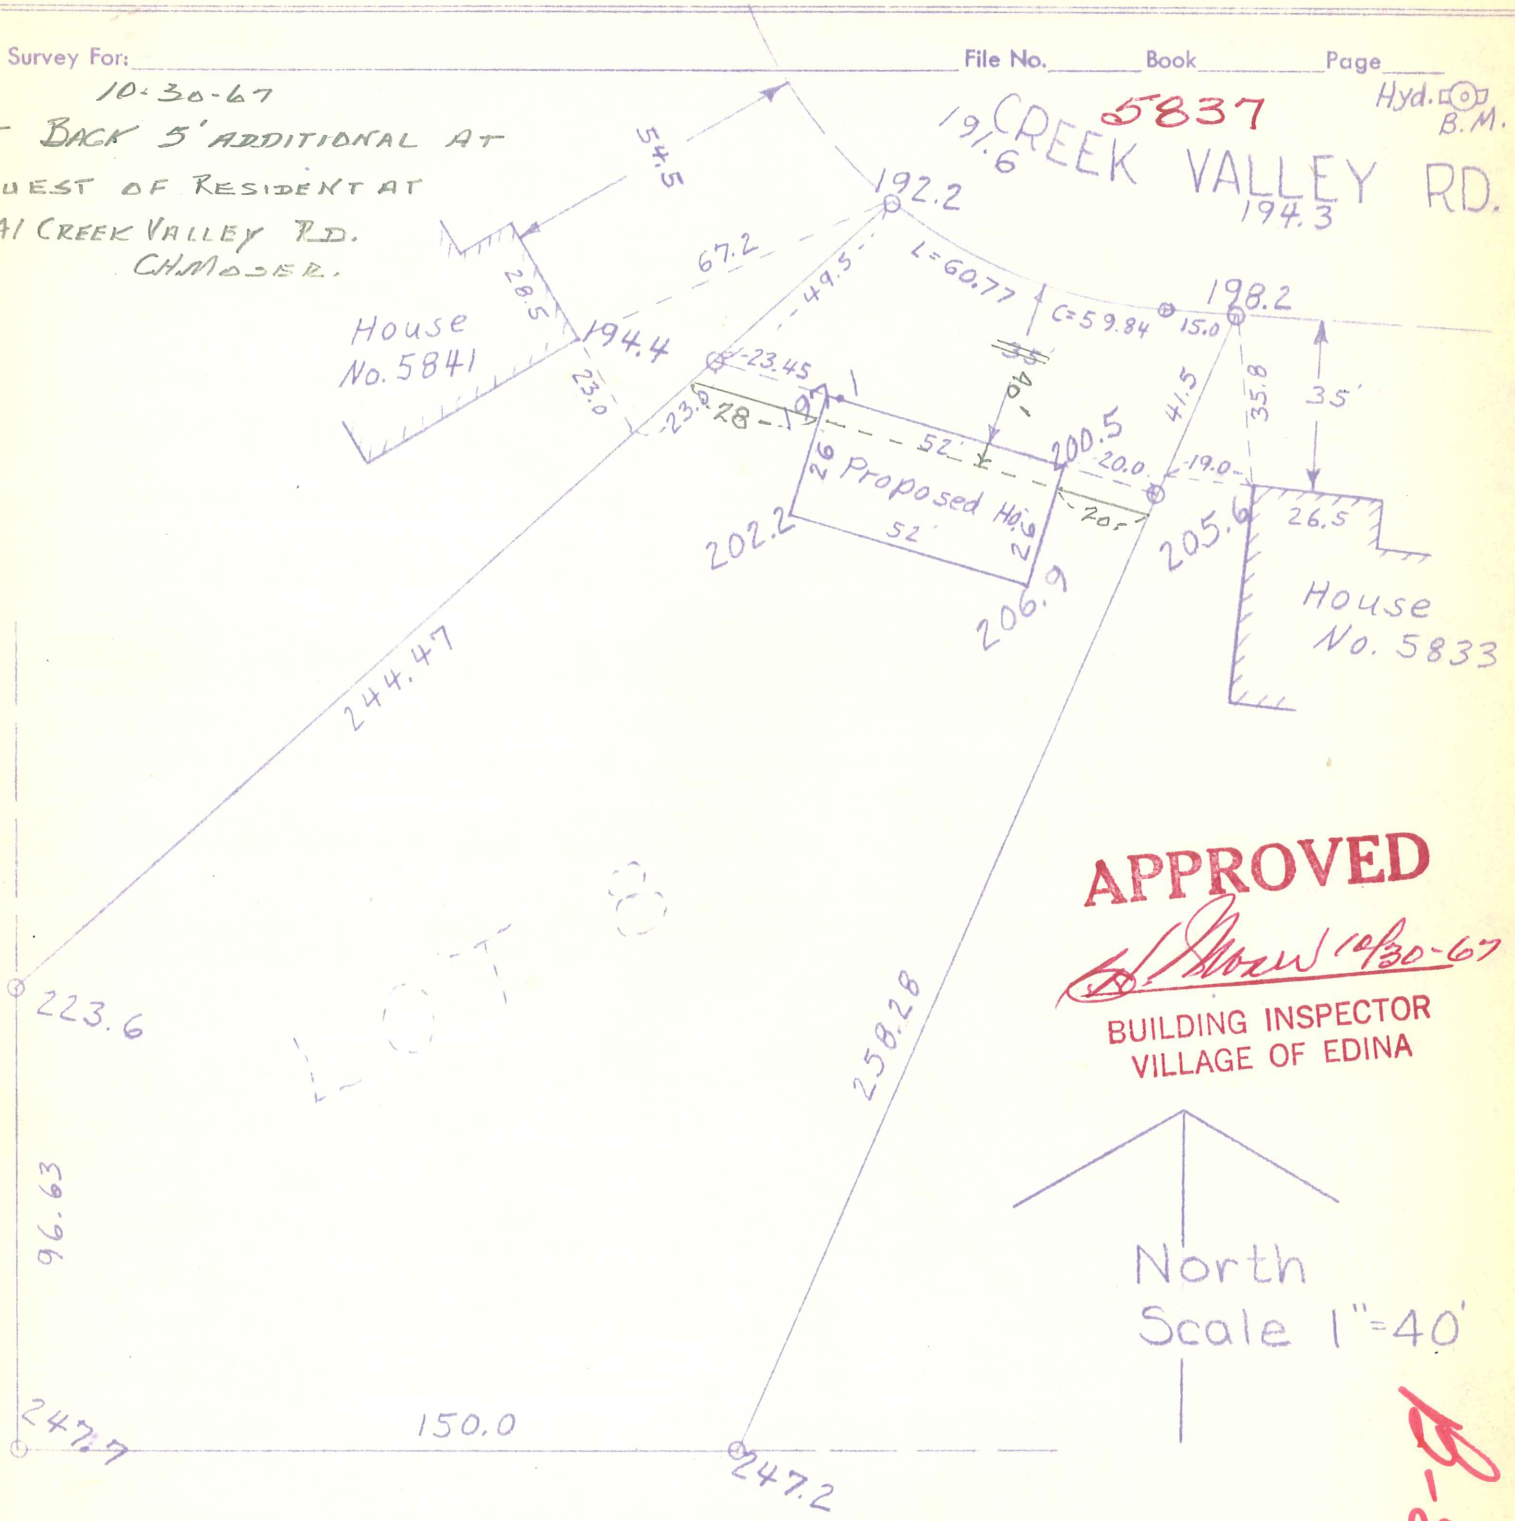

APPROVED
10/30-67
BUILDING INSPECTOR
VILLAGE OF EDINA

I hereby certify that this is a true and correct representation of a survey of the boundaries of Lot 8, Block 3, Creek Valley Addition Hennepin County, Minnesota and of the location of all buildings thereon, and all visible encroachments, if any, from or on said land. Surveyed by me this 26th day of October, 1967.

CARDARELLE & ASSOCIATES, INC.
STATE REG. NO. 6508

5837 CREEK VALLEY RD

B-514