CARDARELLE & ASSOCIATES, INC. • P. O. BOX 6121 • LAND SURVEYORS
HIGHWAY 169 & COUNTY ROAD 18 • 941-3030 • MINNEAPOLIS, MINN. 55424

CERTIFICATE OF SURVEY

C-132

Survey For: Don Dahl File No. _____ Book 267 Page 74

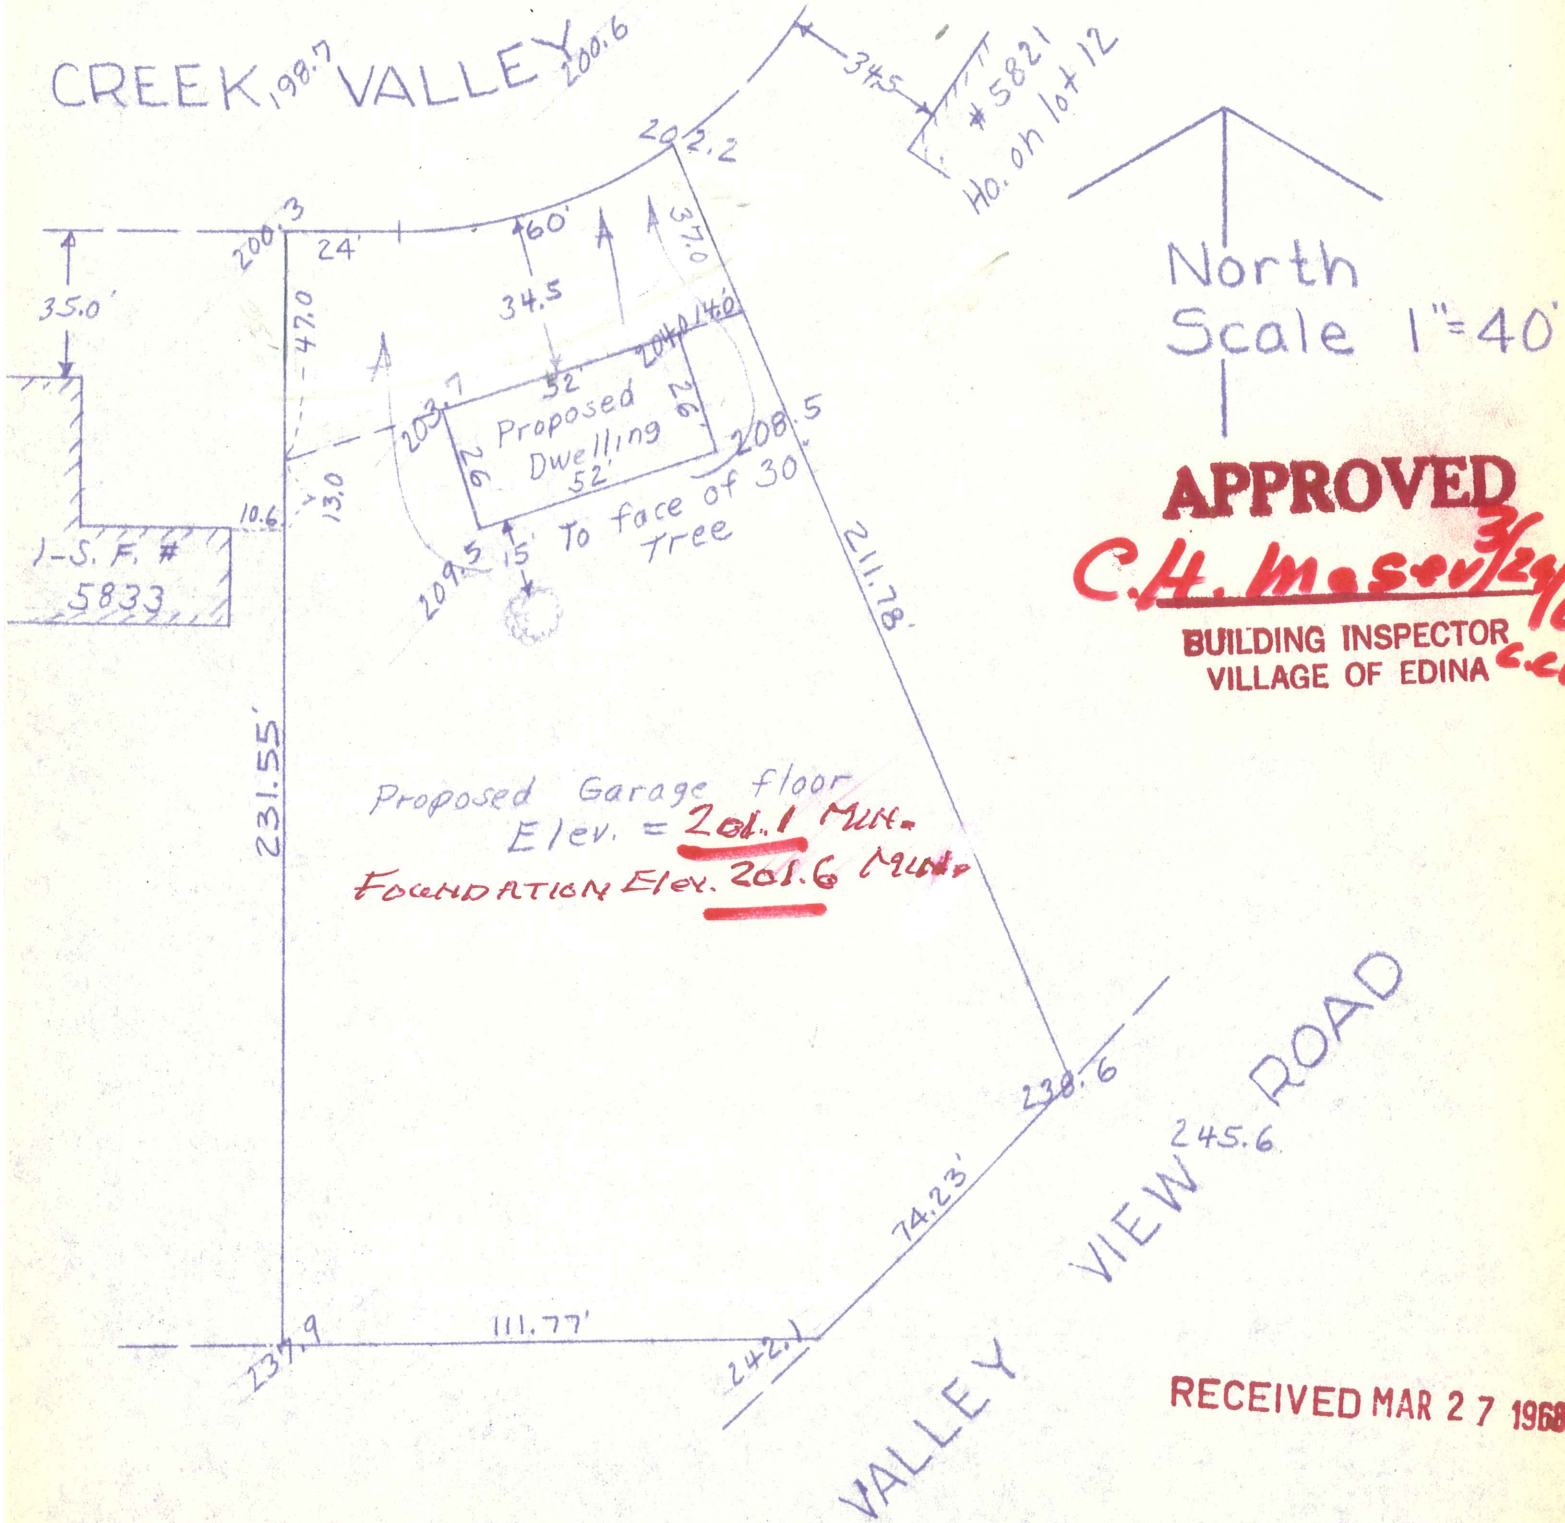

APPROVED 3/29/68
C.H. Moser
BUILDING INSPECTOR
VILLAGE OF EDINA

RECEIVED MAR 27 1968

I hereby certify that this is a true and correct representation of a survey of the boundaries of Lot 10, Block 3, Creek Valley Addition Hennepin County, Minnesota and of the location of all buildings thereon, and all visible encroachments, if any, from or on said land. Surveyed by me this 26th day of March 1968

CARDARELLE & ASSOCIATES, INC.
STATE REG. NO. 6508

5829 CREEK VALLEY RD.