CALVIN H. HEDLUND
Land Surveyor • Civil Engineer

8901 Lyndale Ave. So.
Bloomington 20, Minn.
TU 1-2661

Surveyor's Certificate

JOB NO. _____

SURVEY FOR: DIXON CONSTRUCTION CO.

DESCRIBED AS: Lot 11, Block 3, CREEK VALLEY ADDITION, Village of Edina, Hennepin County, Minnesota reserving the drainage and utility easements as shown on the record plat thereof.

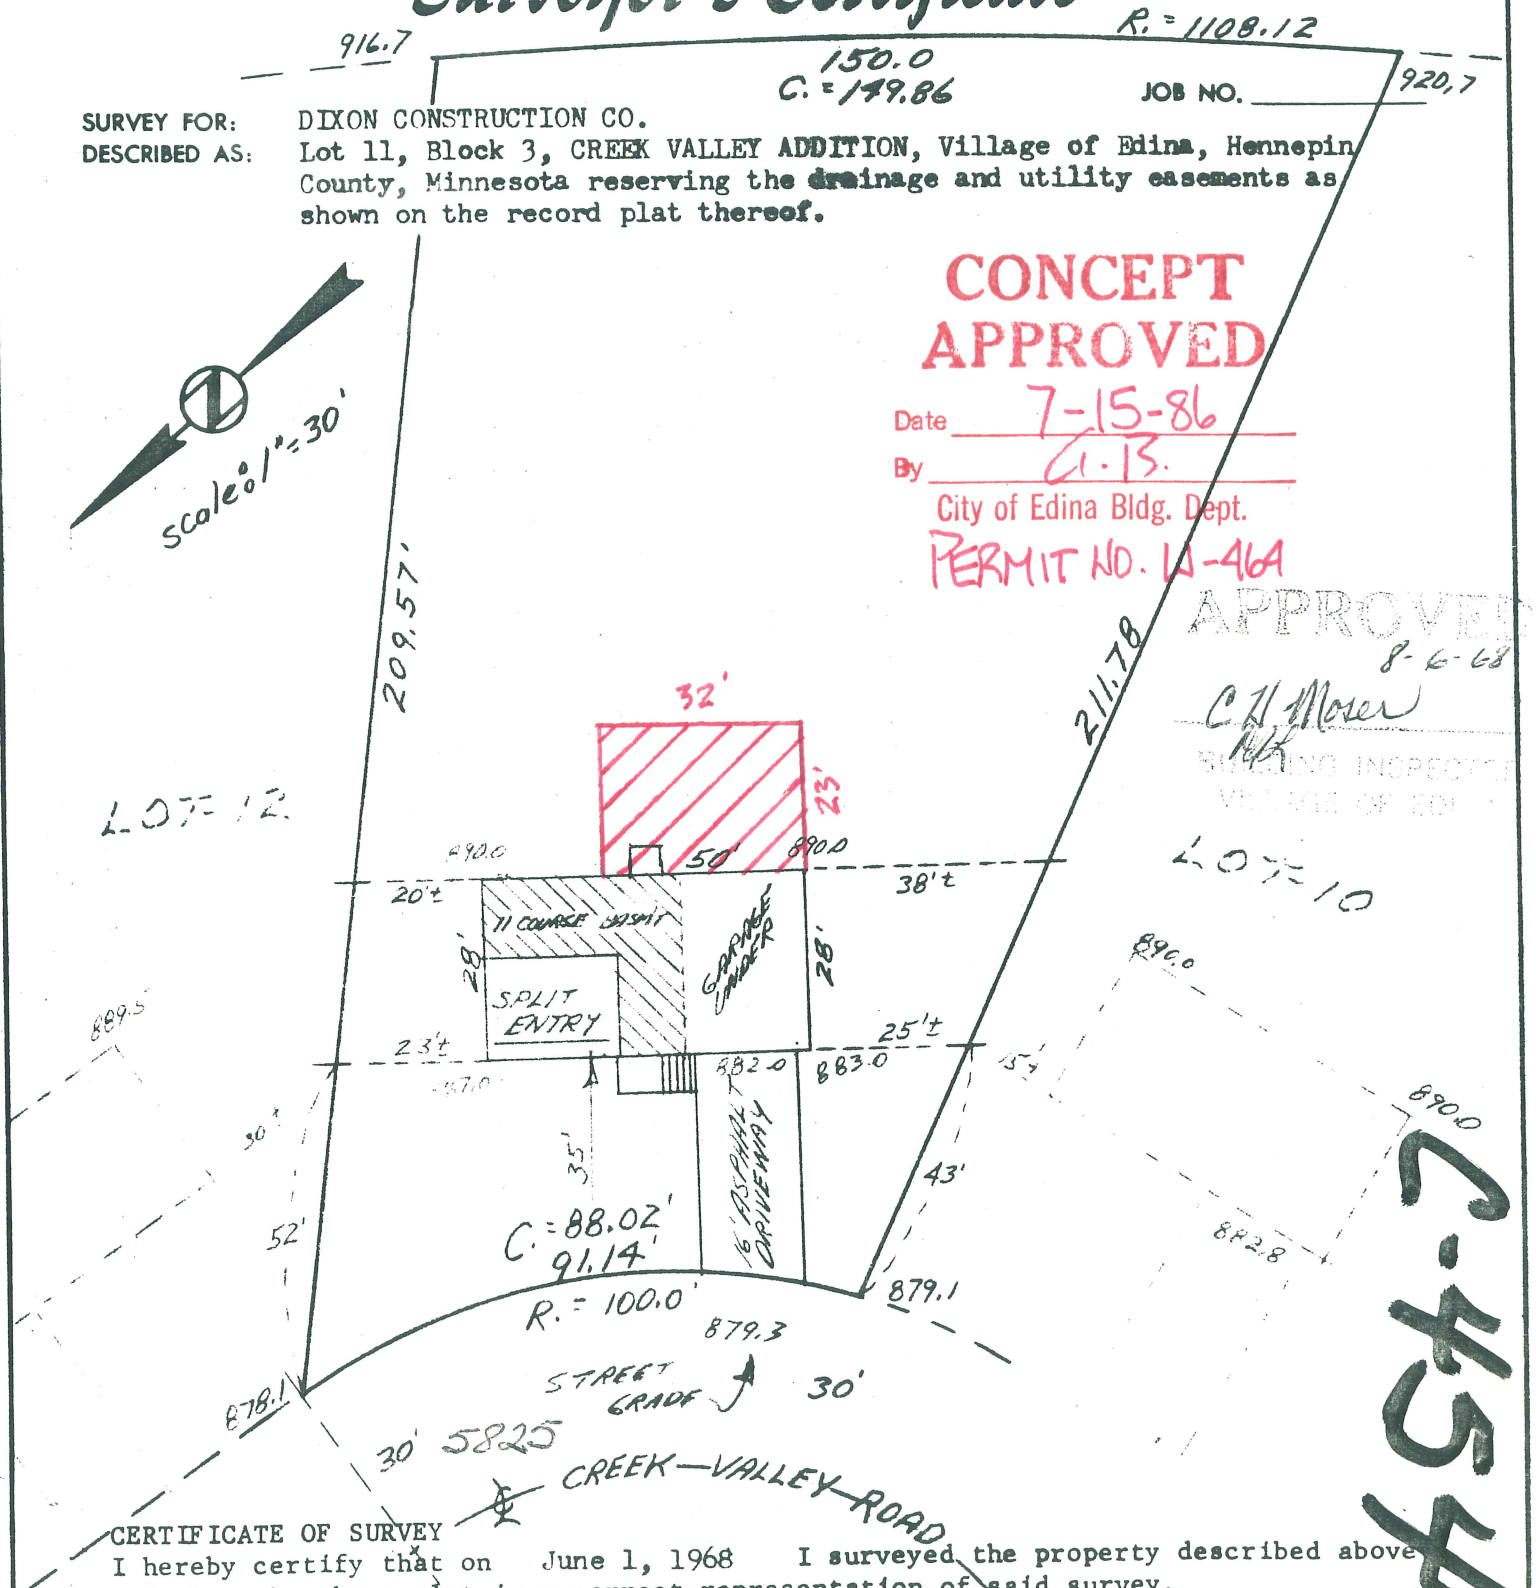

CONCEPT APPROVED
Date 7-15-86
By C.B.
City of Edina Bldg. Dept.
PERMIT NO. W-464

APPROVED
8-6-68
C H Moser
BUILDING INSPECTOR
VILLAGE OF EDINA

CERTIFICATE OF SURVEY
I hereby certify that on June 1, 1968 I surveyed the property described above and that the above plat is a correct representation of said survey.

GARAGE FLOOR ELE. - 880.8 OK
FOUNDATION ELE. - 881.5

Calvin H. Hedlund
Calvin H. Hedlund, Minn. Reg. No. 5942

5825 CREEK VALLEY RD

C-454