CARDARELLE & ASSOCIATES, INC. P. O. BOX 6121 LAND SURVEYORS
HIGHWAY 169 & COUNTY ROAD 18 • 941-3030 • MINNEAPOLIS 24, MINN

CERTIFICATE OF SURVEY

Survey For: Don Dahl File No. 4053 Book 272 Page 24

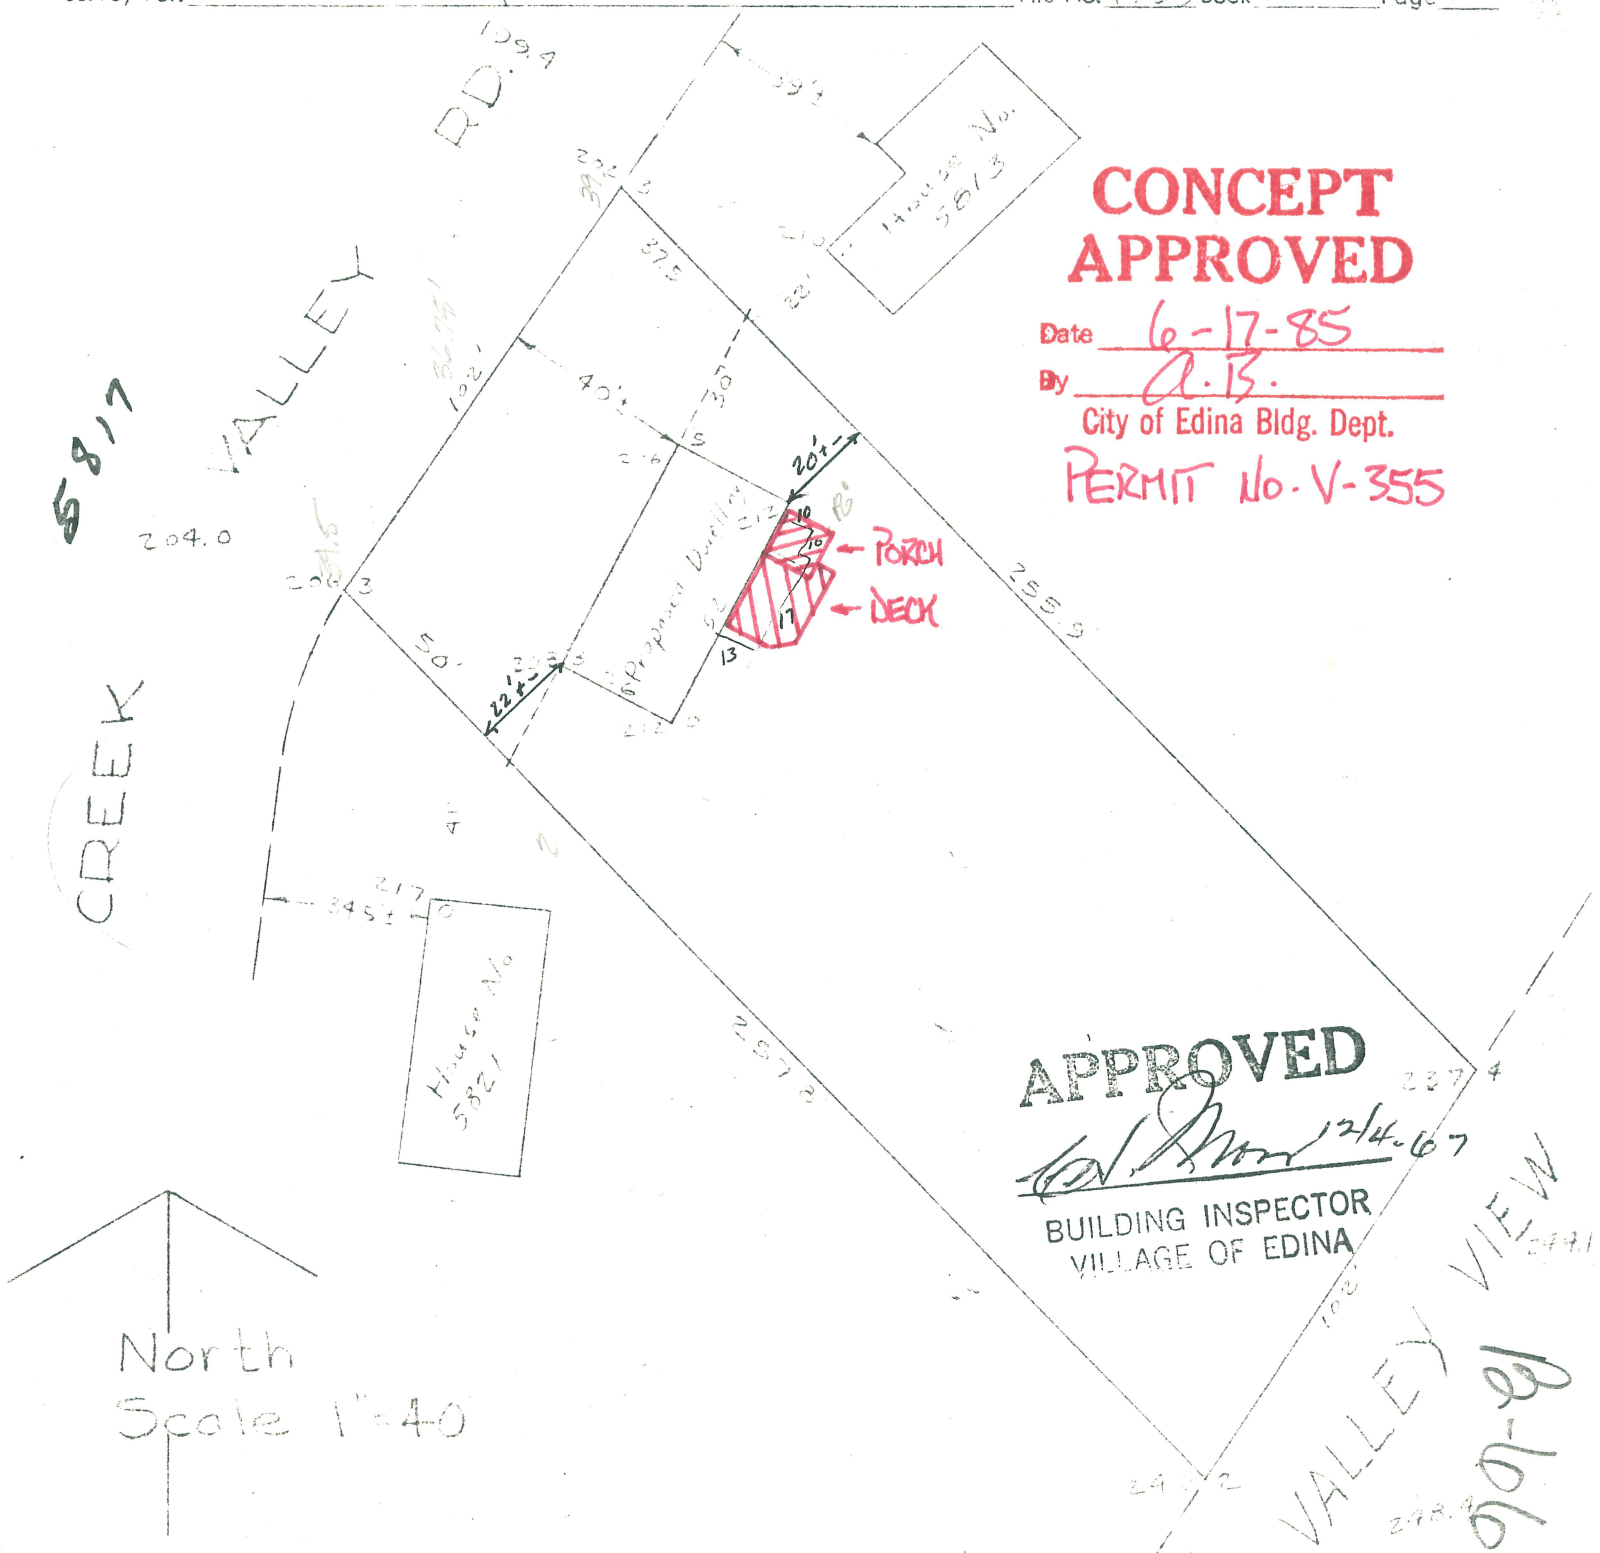

CONCEPT APPROVED
Date 6-17-85
By A.B.
City of Edina Bldg. Dept.
PERMIT No. V-355

APPROVED
12/4-67
BUILDING INSPECTOR
VILLAGE OF EDINA

I hereby certify that this is a true and correct representation of a survey of the boundaries of Lot 13 Block 3, Creek Valley Addition Hennepin County, Minnesota and of the location of all buildings thereon, and all visible encroachments, if any, from or on said land. Surveyed by me this 1st day of December, 1967.

Proposed Garage Floor elev 206.5

RECEIVED DEC 4 1967

5817 CREEK VALLEY RD

CARDARELLE & ASSOCIATES, INC.
STATE REG. NO. 6508

18-662