CARDARELLE & ASSOCIATES, INC. | P. O. BOX 6121 | LAND SURVEYORS
HIGHWAY 169 & COUNTY ROAD 18 • 941-3030 • MINNEAPOLIS 24, MINN.

CERTIFICATE OF SURVEY

Survey For: Don Dahl File No. 4058 Book 272 Page 24

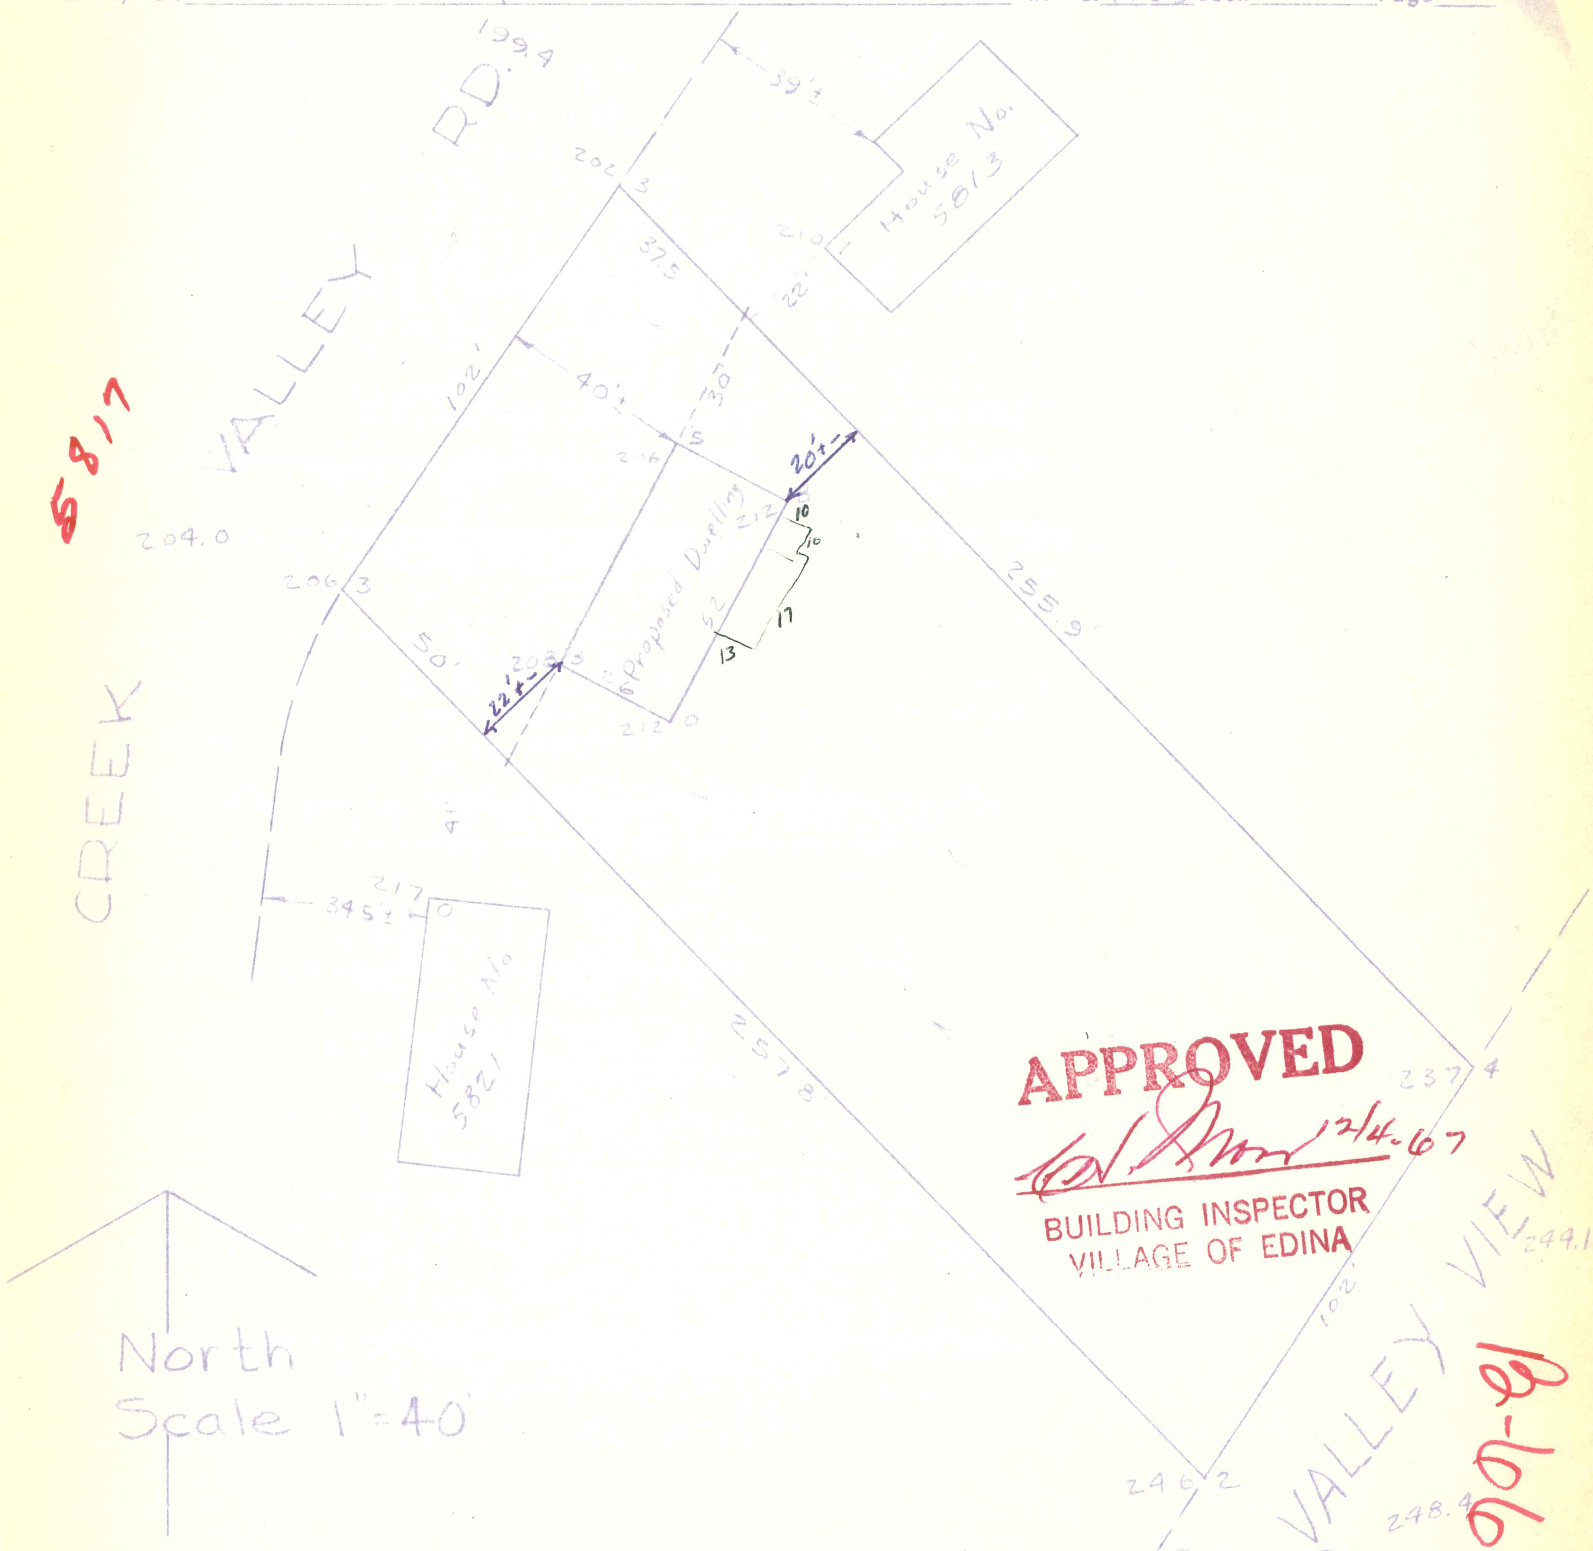

APPROVED
12/4/67
BUILDING INSPECTOR
VILLAGE OF EDINA

5817

B-662

I hereby certify that this is a true and correct representation of a survey of the boundaries of Lot 13, Block 3, Creek Valley Addition Hennepin County, Minnesota and of the location of all buildings thereon, and all visible encroachments, if any, from or on said land. Surveyed by me this 1st day of December, 1967.

Proposed Garage floor elev. 206.5

CARDARELLE & ASSOCIATES, INC.
STATE REG. NO. 6508

RECEIVED DEC 4 1967

5817 CREEK VALLEY RD