CARDARELLE & ASSOCIATES, INC.
5205 VALLEY VIEW ROAD • WE 9-7590 • ENGINEERS & LAND SURVEYORS
MINNEAPOLIS 24, MINN.

CERTIFICATE OF SURVEY

Survey For: Wynn Cronje File No. 4958 Book 272 Page 68

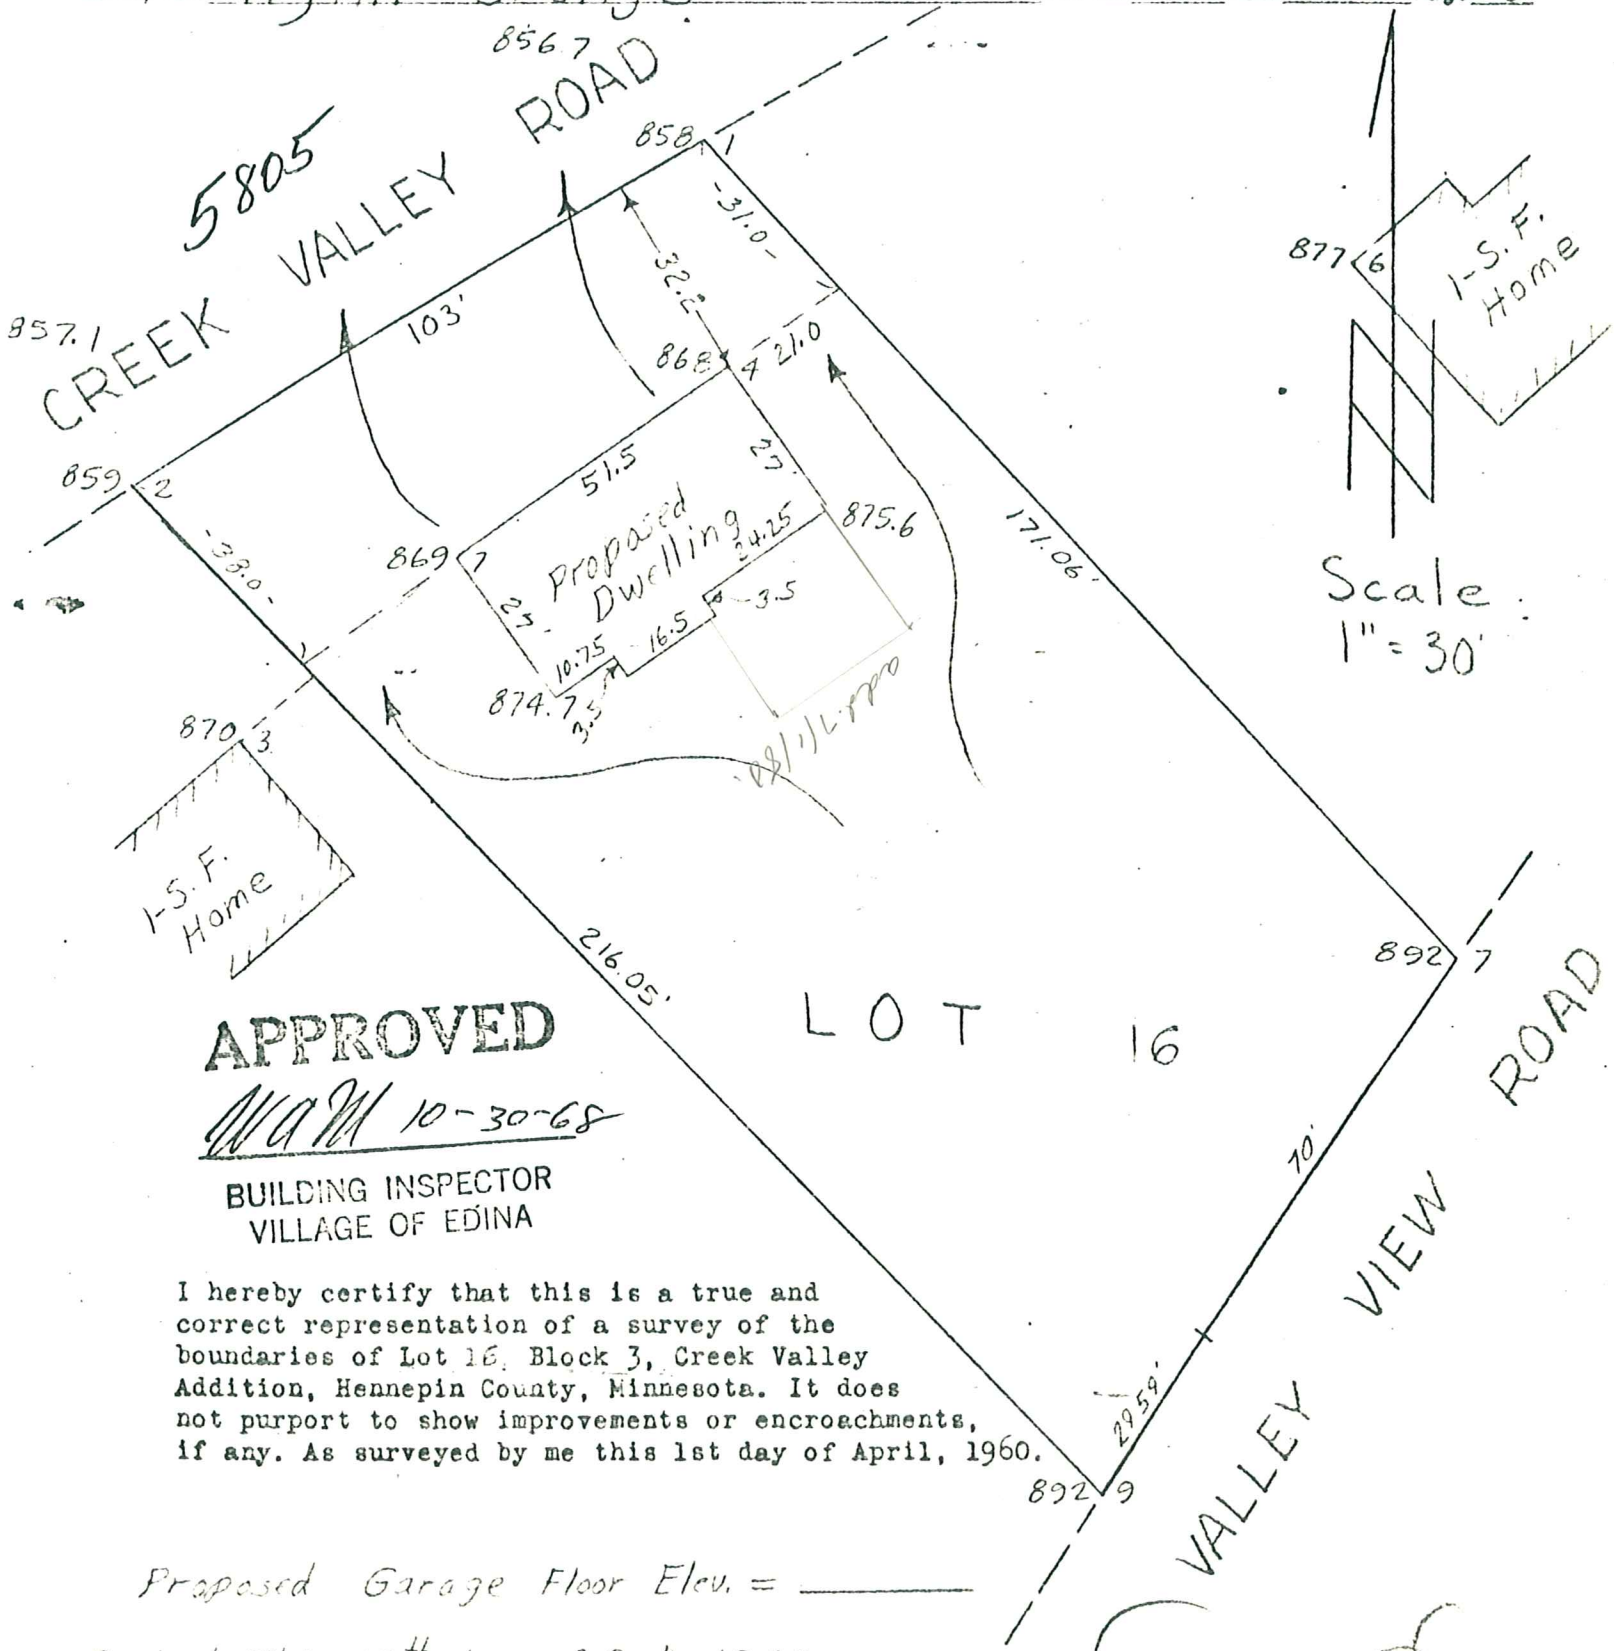

APPROVED
WAM 10-30-68
BUILDING INSPECTOR
VILLAGE OF EDINA

I hereby certify that this is a true and correct representation of a survey of the boundaries of Lot 16, Block 3, Creek Valley Addition, Hennepin County, Minnesota. It does not purport to show improvements or encroachments, if any. As surveyed by me this 1st day of April, 1960.

Proposed Garage Floor Elev. = _____

Revised This 15th day of Oct. 1968
Stakes placed for proposed Dwelling.

C-628 5805 CREEK VALLEY RD

CARDARELLE & ASSOCIATES, INC.