INDUSTRIAL
BUSINESS
CITY LOTS
TOPOGRAPHIC MAPPING

C. E. COULTER

LAND SURVEYOR
REGISTERED UNDER LAWS OF STATE OF MINNESOTA
LICENSED BY ORDINANCE OF CITY OF MINNEAPOLIS

3439 GARFIELD AVE. SO. LOCUST 0370

FLATTING
FARM SURVEYS
LAKESHORE
JUDICIAL

3230

Surveyor's Certificate

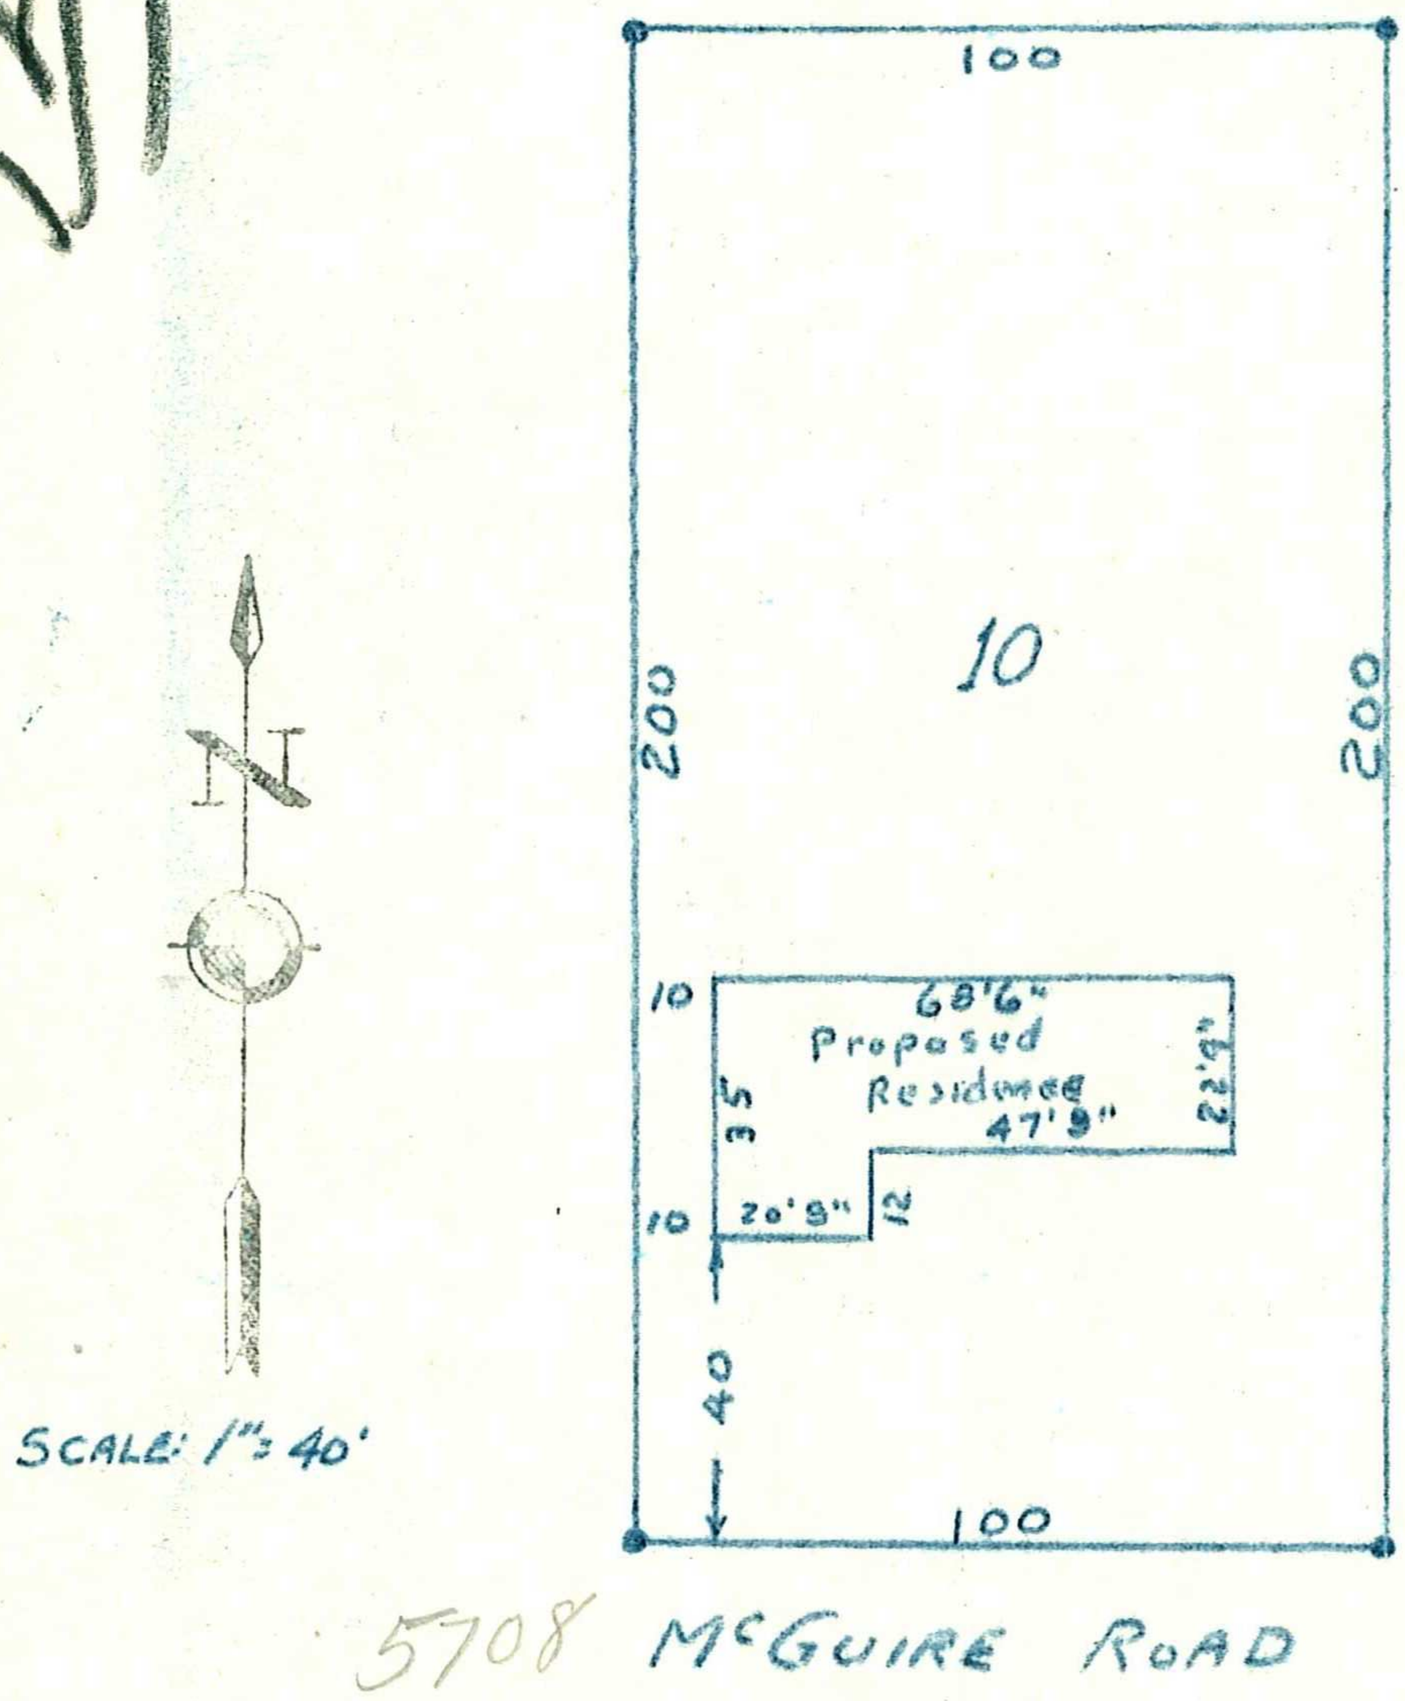

14500 00

5708 McGUIRE ROAD

I hereby certify that the above is a true and correct plat of a survey of:
Lot Ten (10), Block Two (2), LA BUENA VISTA, HENNEPIN COUNTY, MINNESOTA.
As surveyed by me this 2nd day of May 1950 A.D.

Signed C. E. Coulter
Minnesota Registration No. 2584

5708 McGuire Rd 05-116-21-34-0032

985/955 37/23