BLOCK 3

9396

INDUSTRIAL
BUSINESS
CITY LOTS
TOPOGRAPHIC MAPPING

C. E. COULTER

LAND SURVEYOR

REGISTERED UNDER LAWS OF STATE OF MINNESOTA
LICENSED BY ORDINANCE OF CITY OF MINNEAPOLIS

3300 LYNDALE AVE. SO. MINNEAPOLIS 8, MINN.
TAYLOR 4-0370

PLATTING
FARM SURVEYS
LAKESHORE
JUDICIAL

Surveyor's Certificate

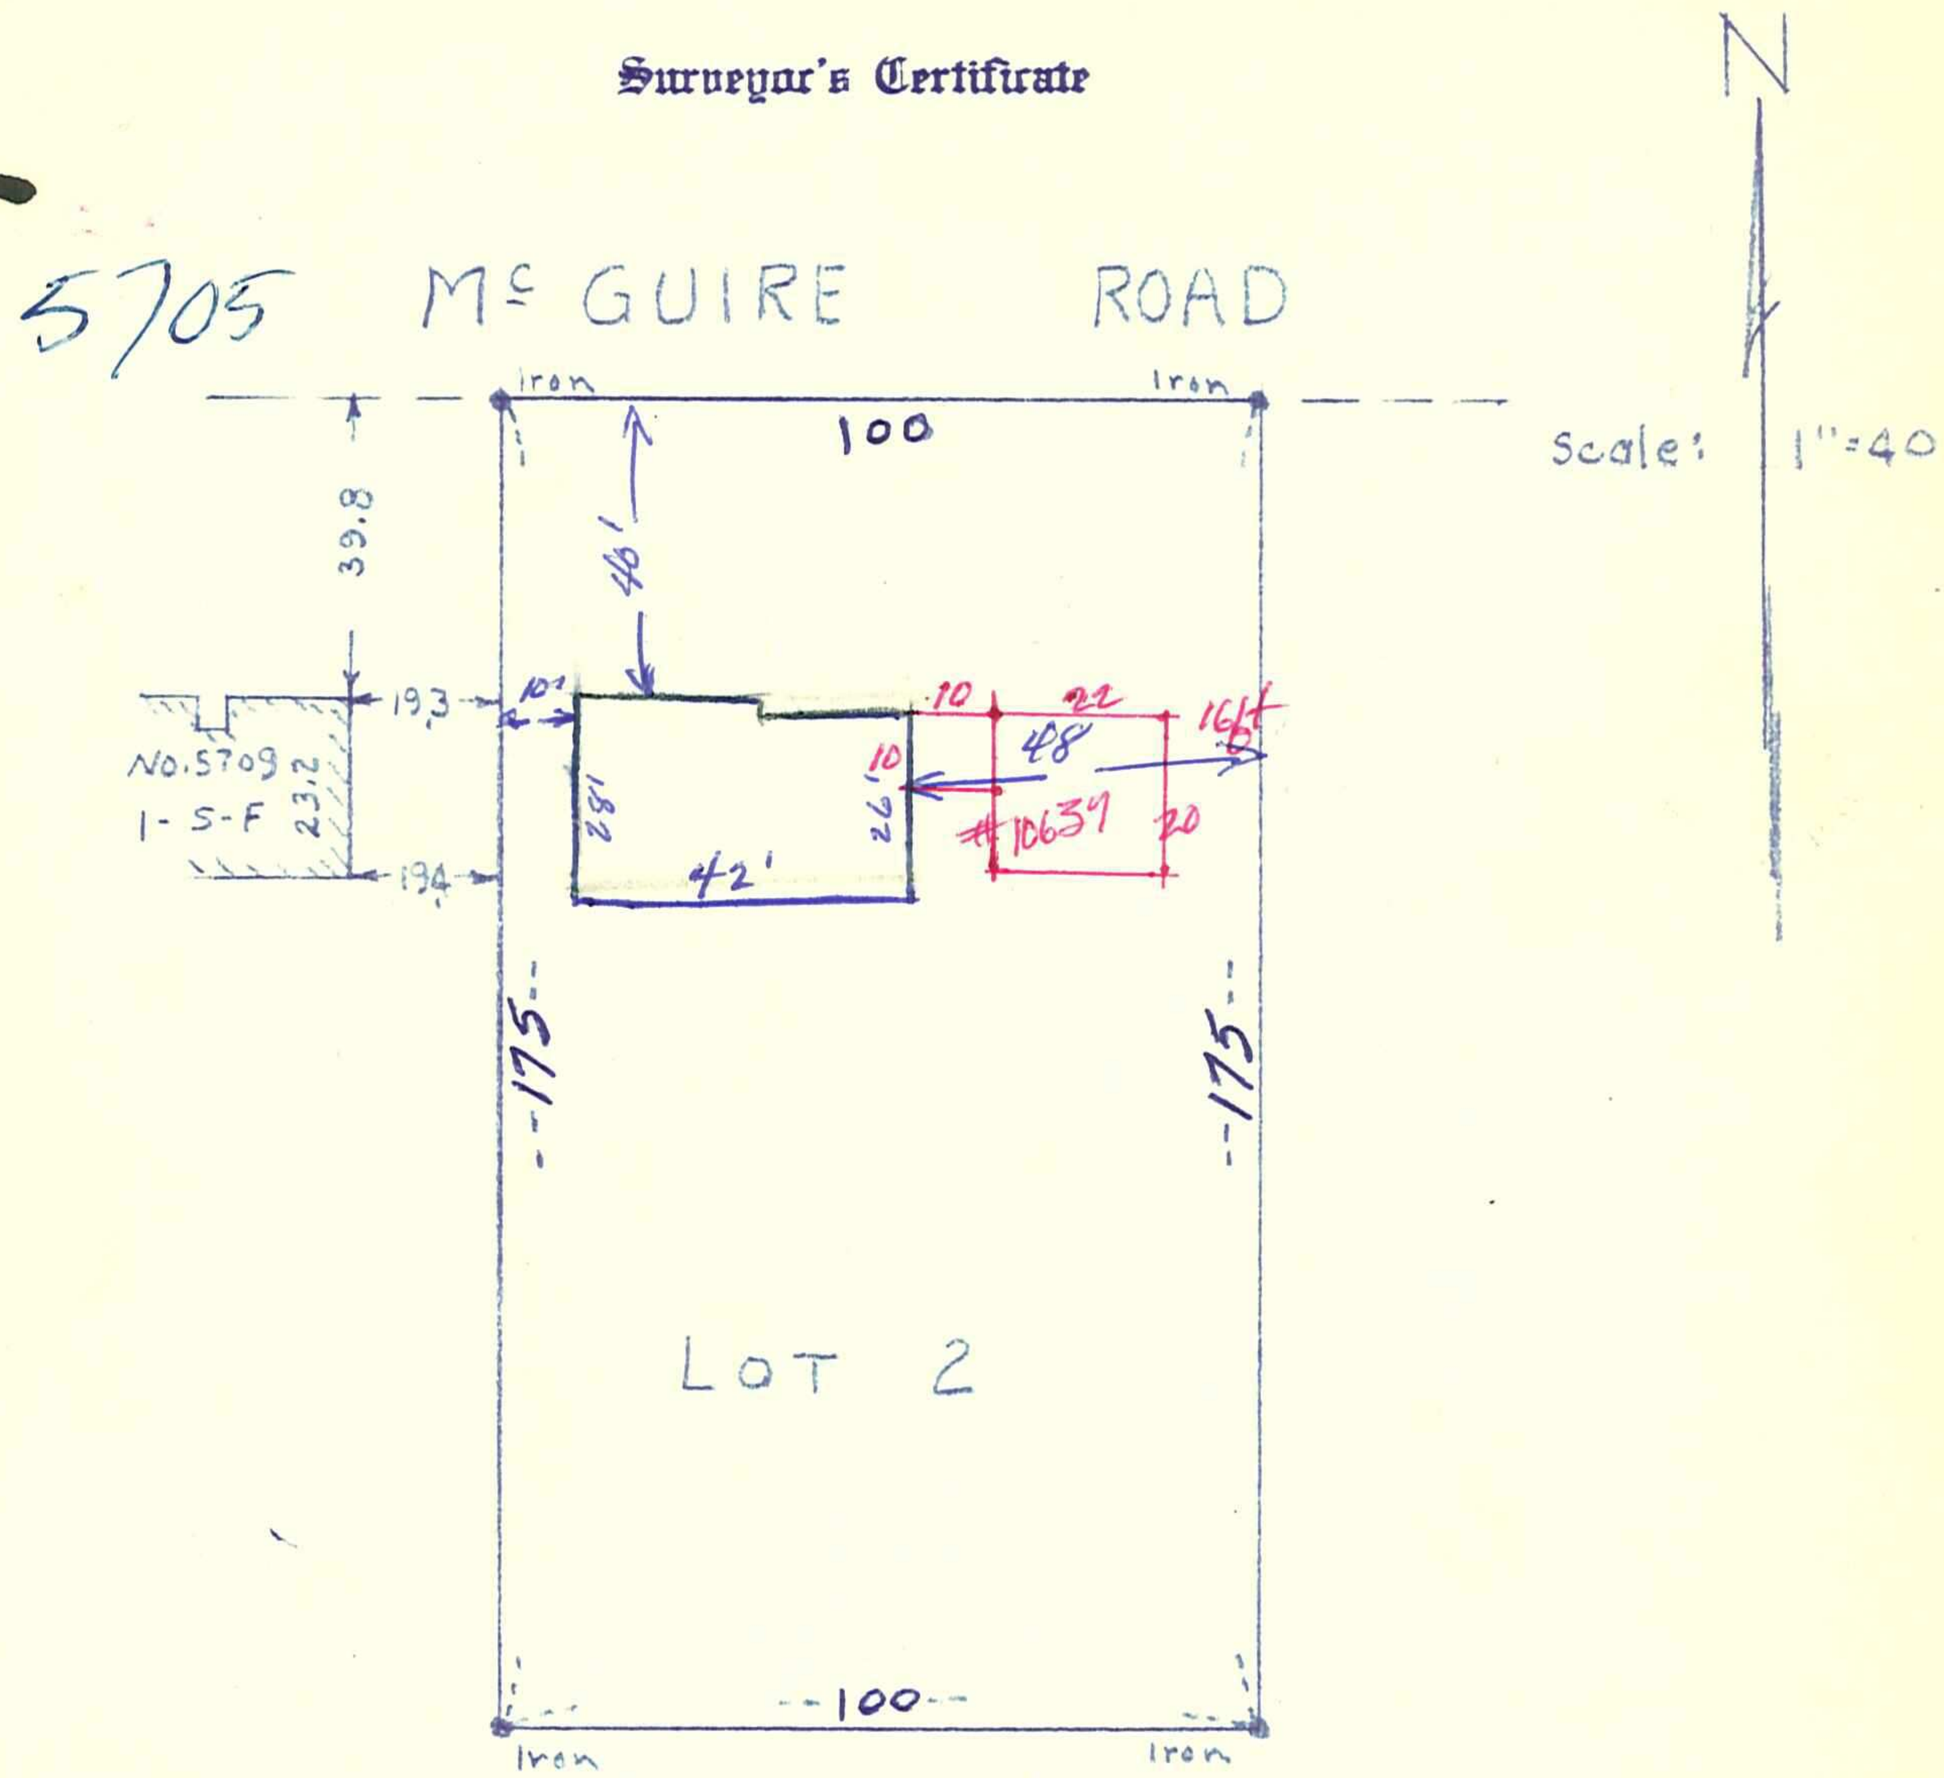

I hereby certify that the above is a true and correct plat of a survey of:

Lot Two (2), Block Three (3), LA BUENA VISTA, Hennepin County, Minnesota.

As surveyed by me this 31 day of October 1958. A. D.

Signed C. E. Coulter
Minnesota Registration No. 2584

5705 McGuire Rd 05-116-21-34-0037

5426 GROSS & MATHIASON LL 320