CARDARELLE & ASSOCIATES, INC.
5205 VALLEY VIEW ROAD • WE 9-7590 •
ENGINEERS & LAND SURVEYORS
MINNEAPOLIS 24, MINN.

CERTIFICATE OF SURVEY

Survey For: R. L. Hawthorne File No. _____ Book 236 Page 13

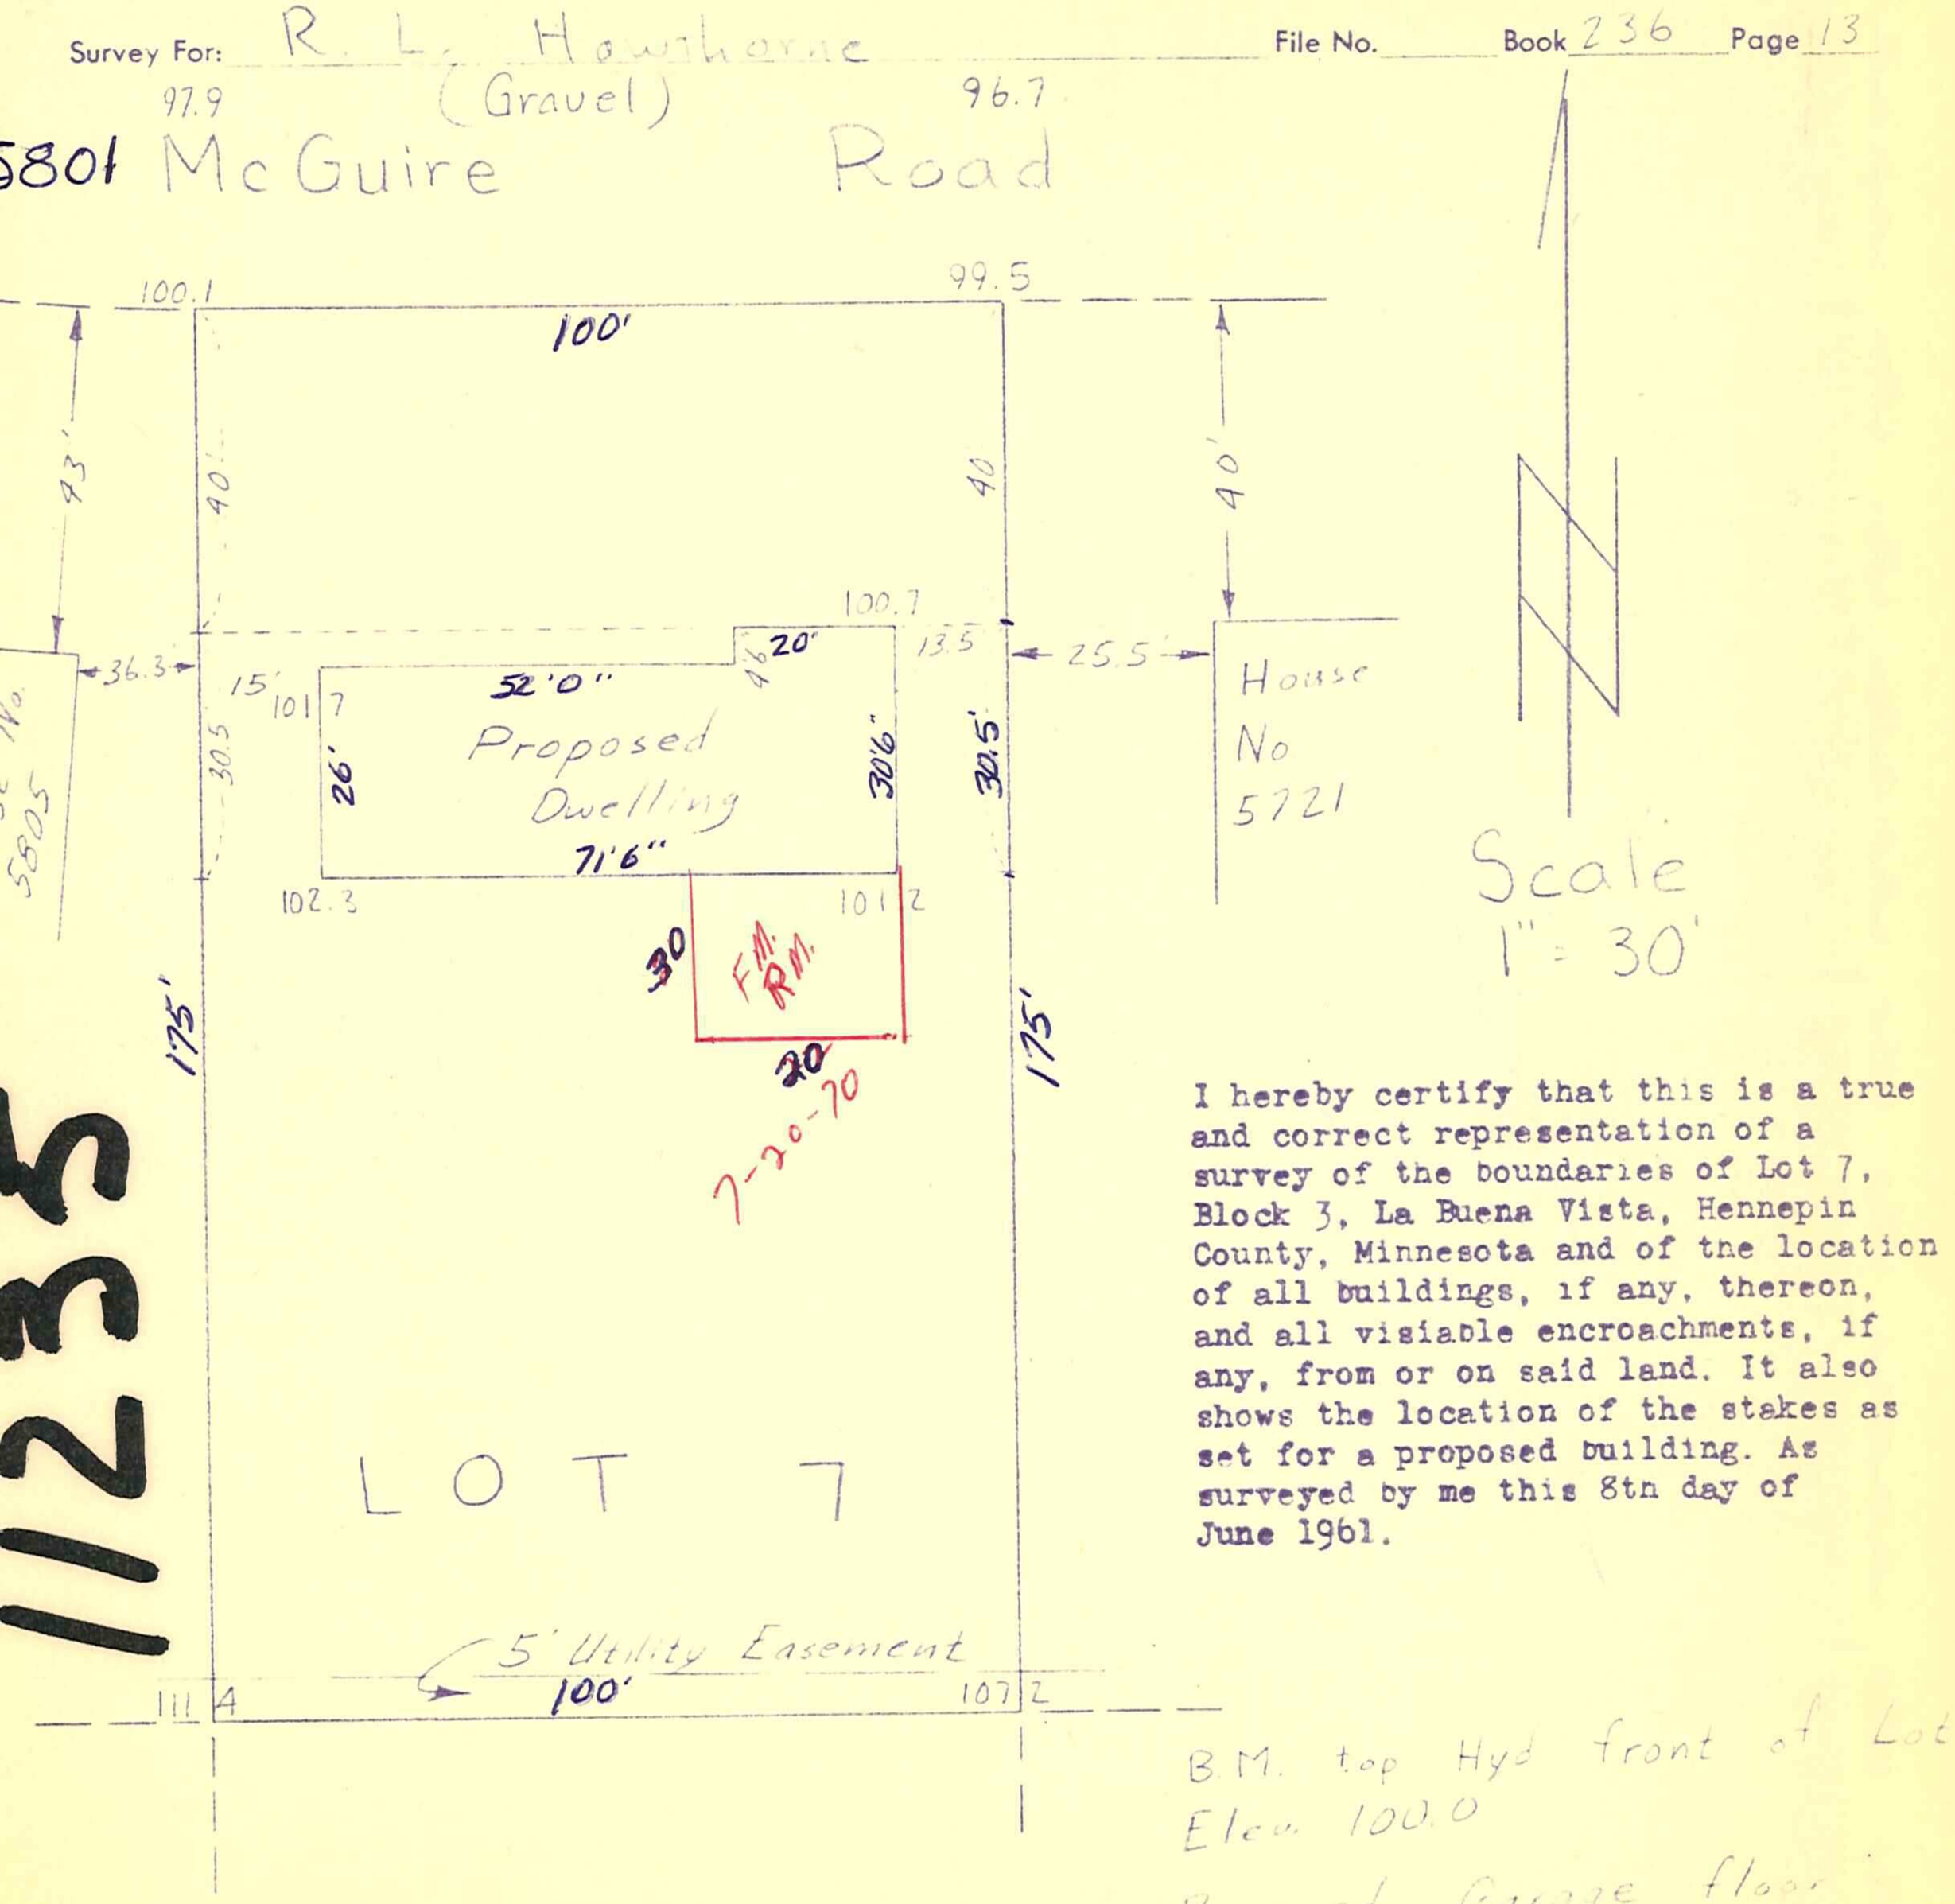

I hereby certify that this is a true and correct representation of a survey of the boundaries of Lot 7, Block 3, La Buena Vista, Hennepin County, Minnesota and of the location of all buildings, if any, thereon, and all visiable encroachments, if any, from or on said land. It also shows the location of the stakes as set for a proposed building. As surveyed by me this 8th day of June 1961.

B.M. top Hyd front of Lot
Elev. 100.0
Proposed Garage floor
Elev. 101.0

112

5801 McGuire Rd 05-116-21-34-0042

CARDARELLE & ASSOCIATES, INC.
STATE REG. NO. 566 No. 6508