HARVEY A. CARTWRIGHT
ANOKA COUNTY SURVEYS
HENNEPIN COUNTY SURVEYS
MINNEAPOLIS SURVEYS
8410 SHADY OAK LANE N.E.
SUNSET 8-0079
OWNER

INDUSTRIAL - JUDICIAL
BUSINESS - TOPOGRAPHICAL
CITY LOTS - PLATTING

CARTWRIGHT & OLSON

LAND SURVEYORS

REGISTERED UNDER LAWS OF STATE OF MINNESOTA
LICENSED BY ORDINANCE OF CITY OF MINNEAPOLIS
345 PLYMOUTH BUILDING LINCOLN 8721

COMBINING THE RECORDS OF
J. E. HILL, CIVIL ENGINEER
ESTABLISHED 1896
C. F. SANDHOFF
CIVIL ENGINEER
ESTABLISHED 1908
JAMES NELSON
SURVEYOR
ESTABLISHED 1922
METROPOLITAN LAND
SURVEYORS, ESTABLISHED 1951

7238

Surveyor's Certificate

Survey for:

Bal Cap Building Industries, Inc.

We 9-5-811 - $20.00

Invoice No. 14606

Fieldbook 617-49

I hereby certify that this is a true and correct plat of a survey of Lot 9, Block 3, LA BUENA VISTA; as surveyed by me on this 18th day of January, 1956 A.D.

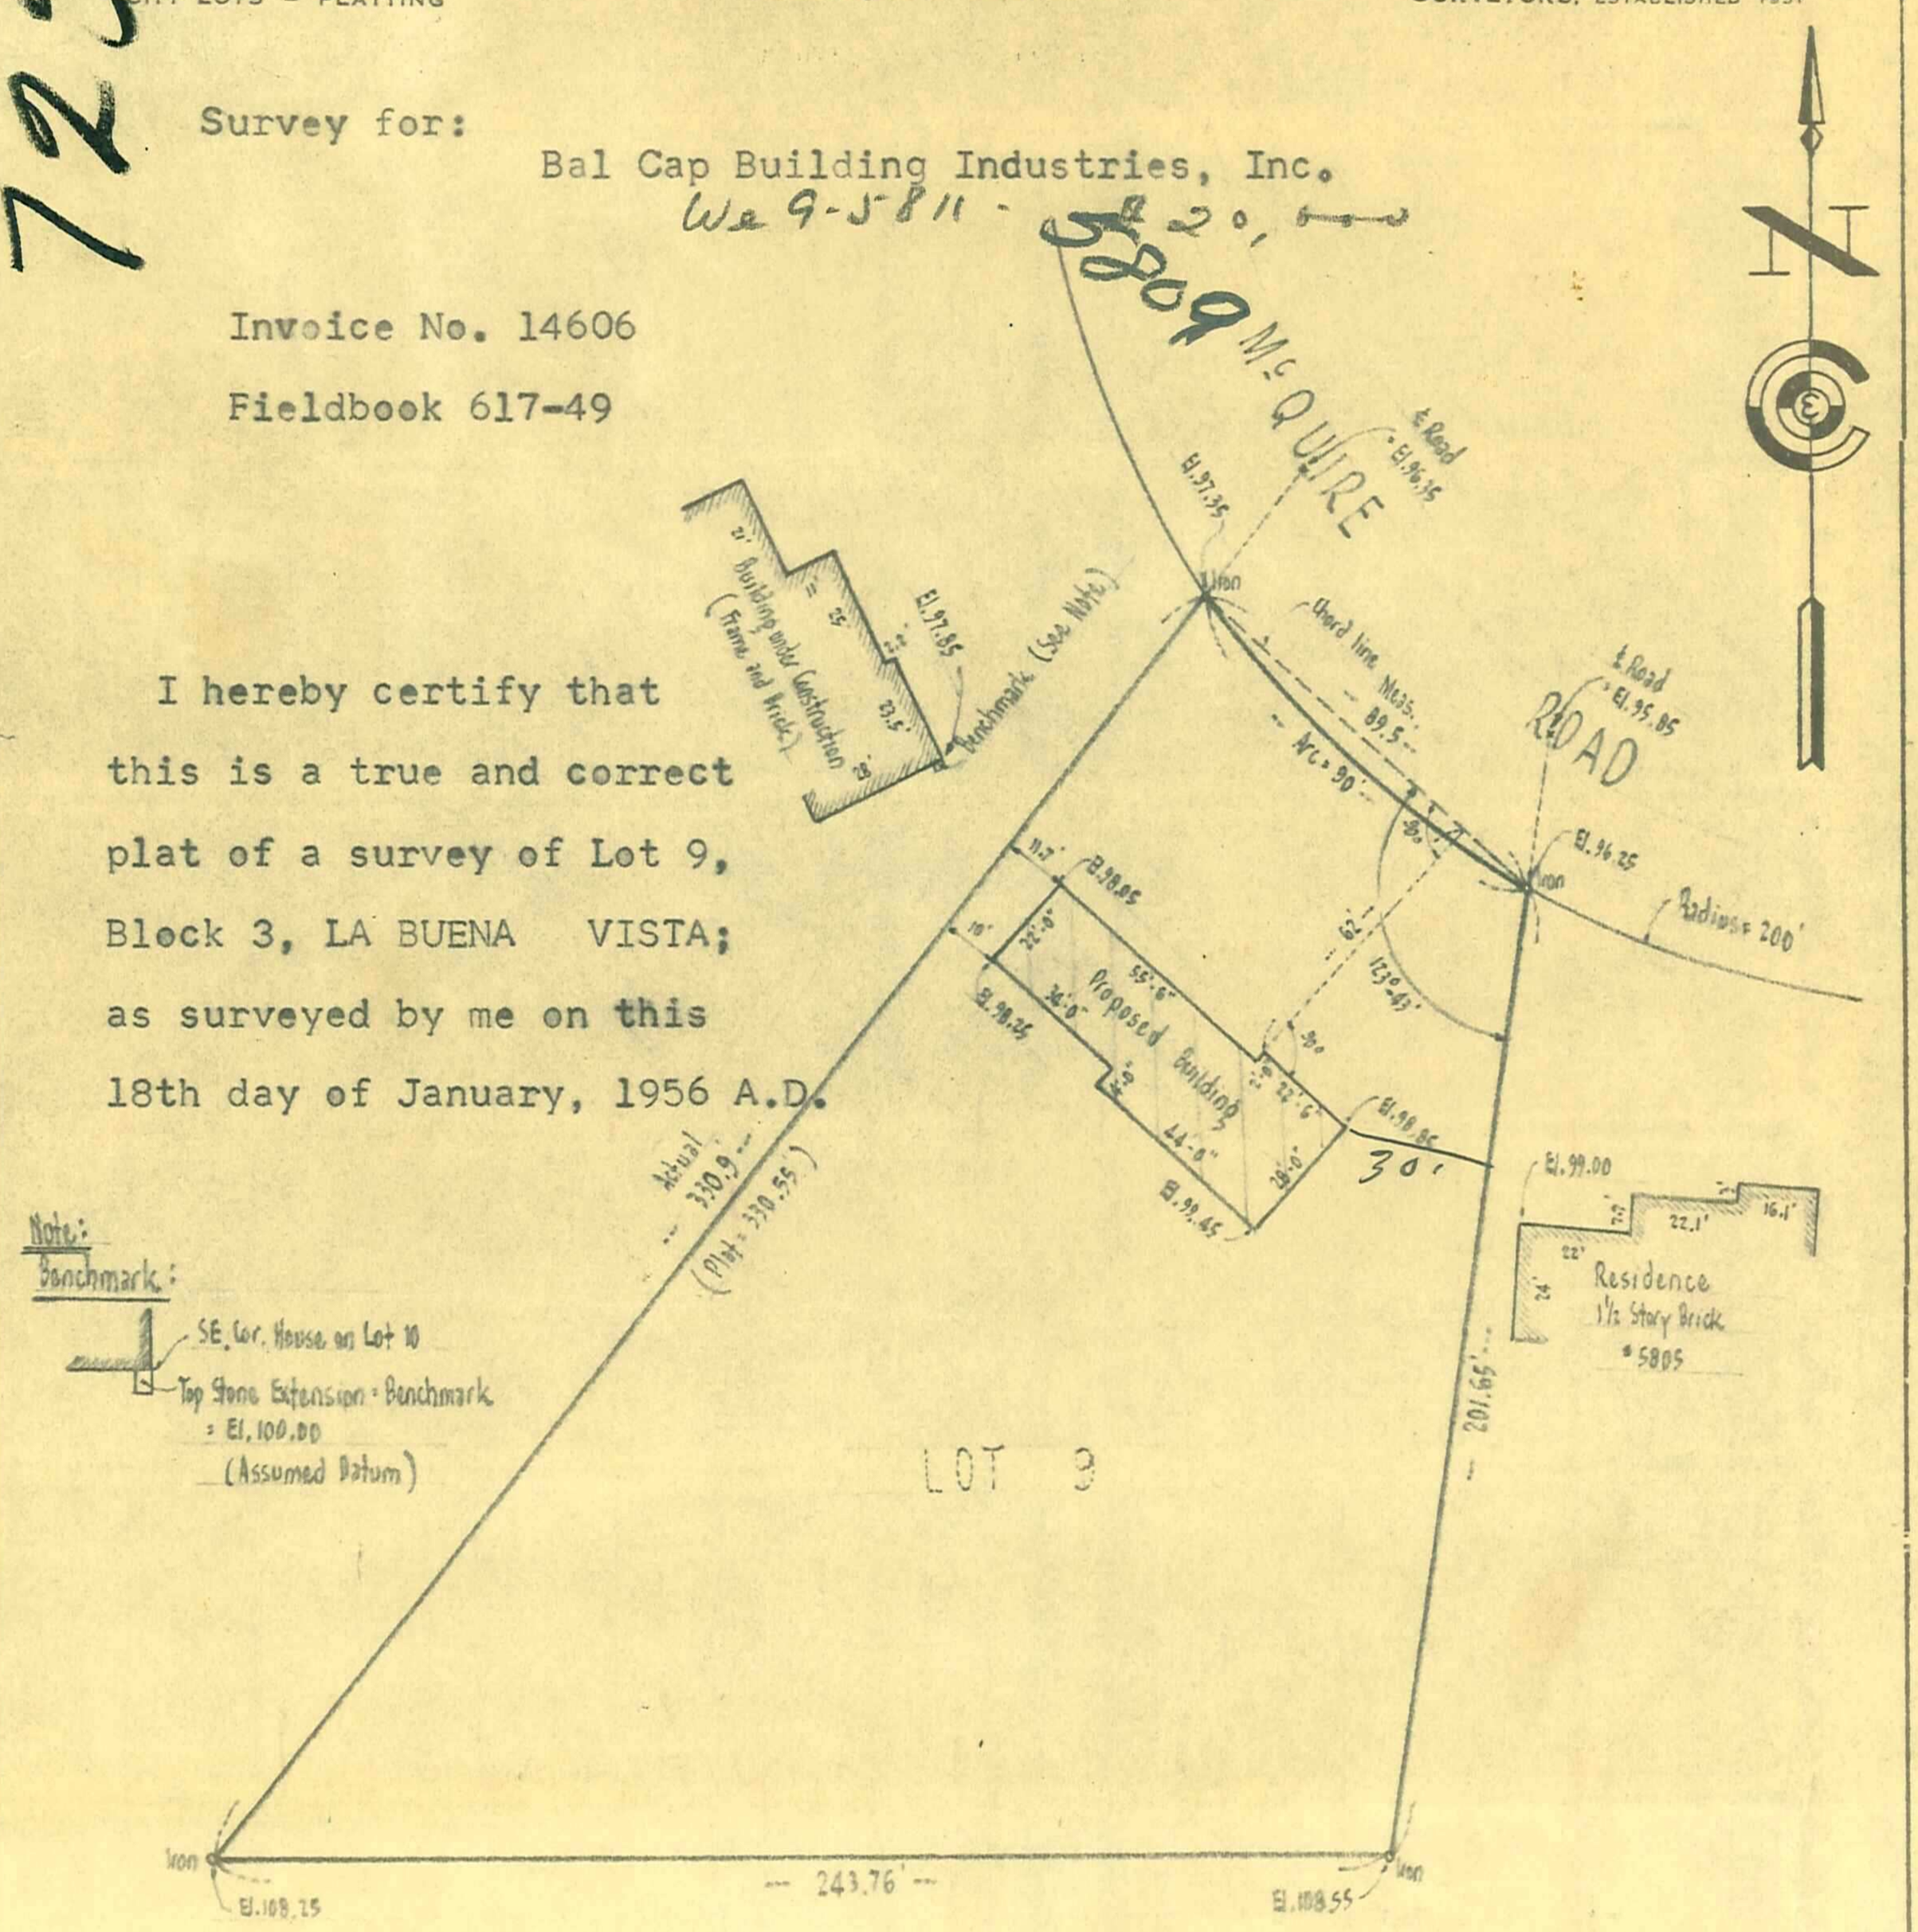

SIGNED Harvey A. Cartwright
CARTWRIGHT AND OLSON

5809 McguireRd 05-116-21-34-0044

see R.N.P.