CARDARELLE & ASSOCIATES, INC. | P. O. BOX 6121 | LAND SURVEYORS
HIGHWAY 169 & COUNTY ROAD 18 • 941-3030 • MINNEAPOLIS 24, MINN.

CERTIFICATE OF SURVEY

Survey For: Henry M. Meyer & Son File No. _____ Book 270 Page 49

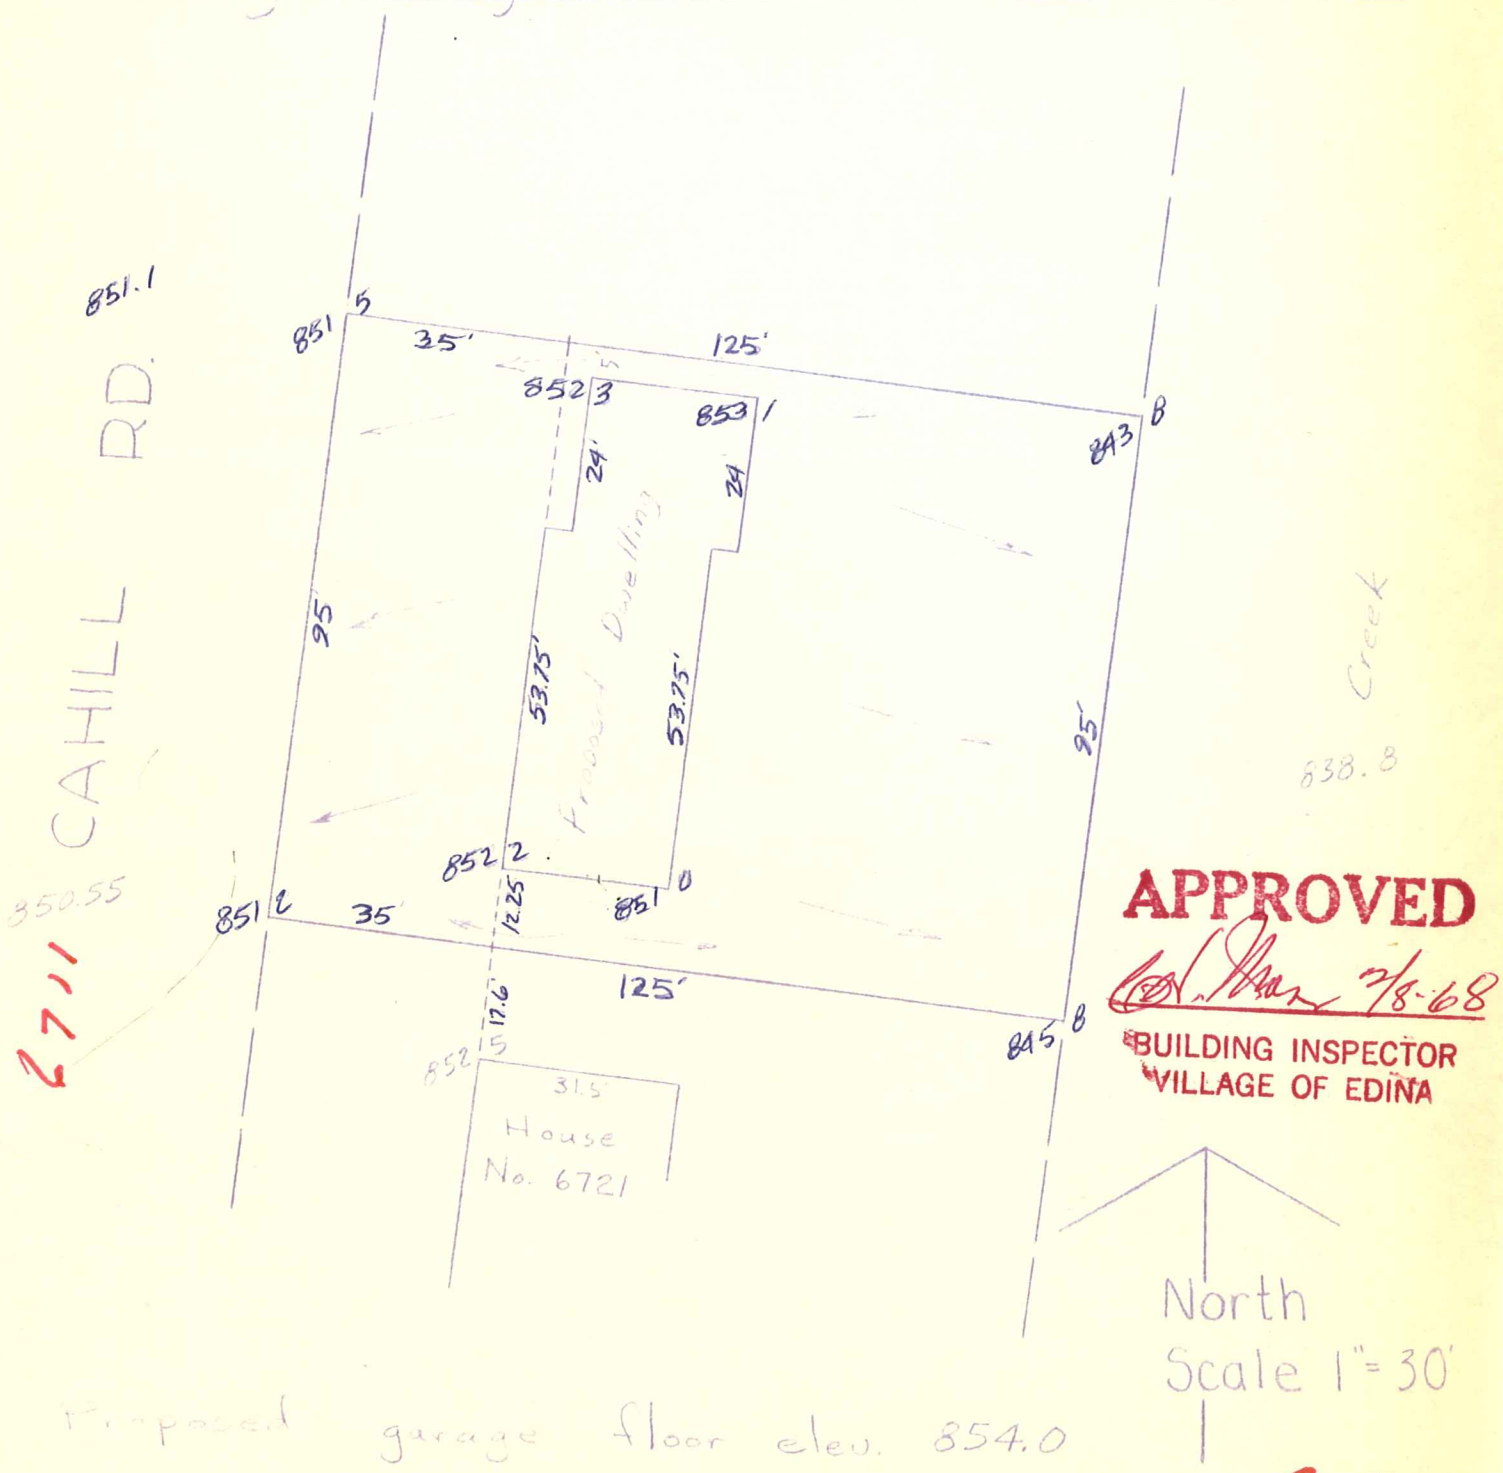

I hereby certify that this is a true and correct representation of a survey of the boundaries of Lot 11, Block 1, Brookview Heights 4th Add. Hennepin County, Minnesota and of the location of all buildings thereon, and all visible encroachments, if any, from or on said land. Surveyed by me this 5th day of January 1968.

RECEIVED FEB 8 1968
6717 CAHILL RD

CARDARELLE & ASSOCIATES, INC.
STATE REG. NO. 6508