5-116-21

1847

Phone: GReenwood 3-8352

ARLEIGH C. SMITH

Registered Professional Engineer and Land Surveyor
16215 Wayzata Boulevard Wayzata, Minnesota

PLAT OF SURVEY

OF PROPERTY OF L.V. PETERSON - 5816 W. 68TH ST.

described as follows: LOT 2
BLOCK 2
BROOKVIEW HEIGHTS 4TH ADDITION

Scale: 1 inch 30 feet.

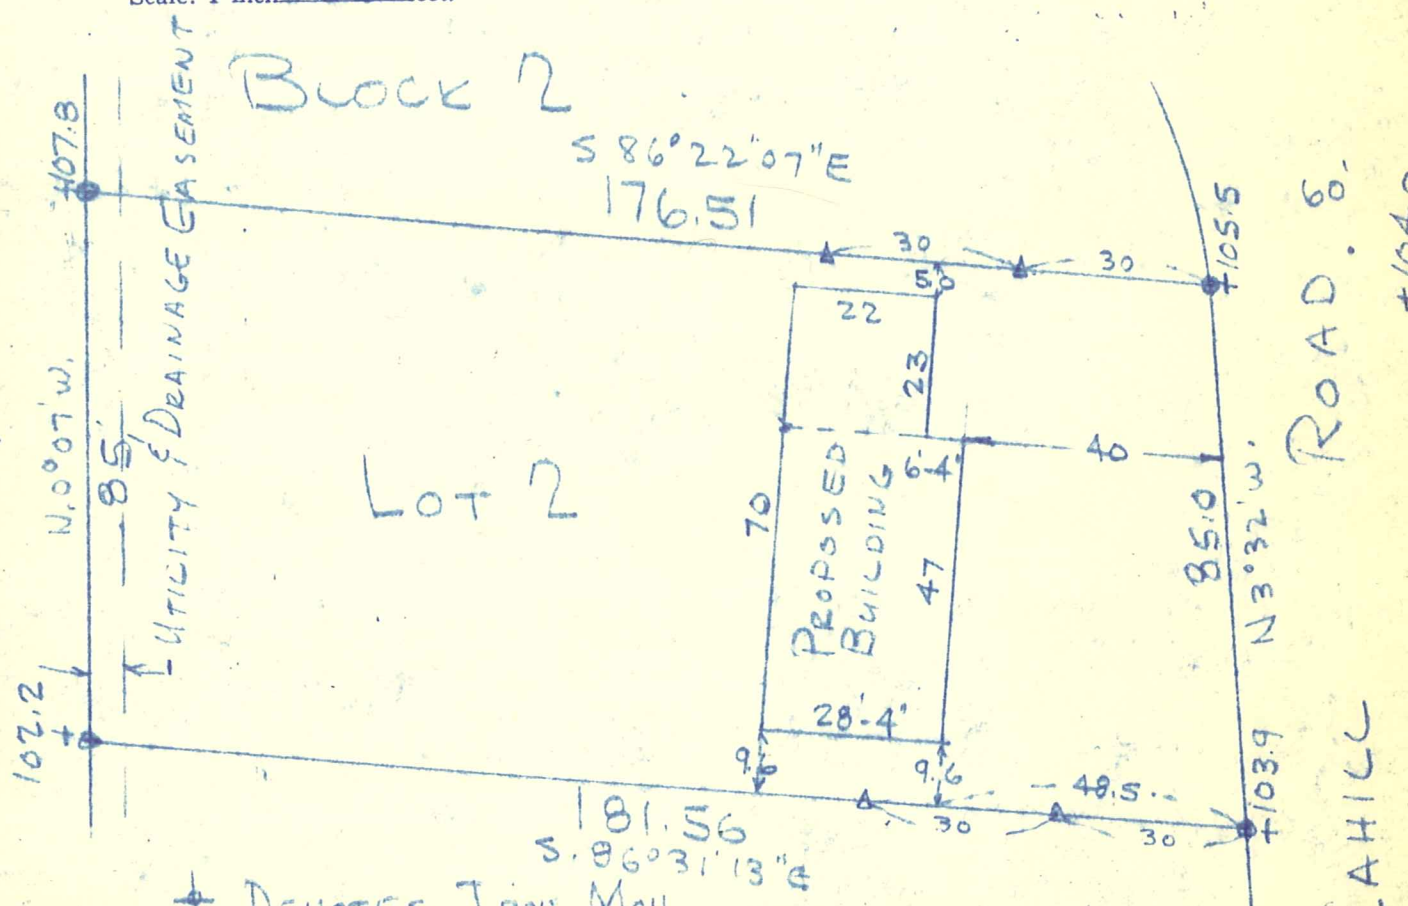

+ DENOTES IRON MON
△ DENOTES WOOD HUB
BM= TOP OF HYD SE COR INTERSECTION OF 67TH ST & CAHILL RD ELEV=100.0 (ASS.)

CERTIFICATE OF LOCATION OF BUILDING

I hereby certify that on JUNE 29, 1962 I made a survey of the proposed location of the building on the above described property and that the location of said building is correctly shown on the above plat.

Arleigh C. Smith

CERTIFICATE OF SURVEY

I hereby certify that on JUNE 29, 1962 I surveyed the property described above and that the above plat is a correct representation of said survey.

Arleigh C. Smith

6604 CAHILL RD