CARDARELLE & ASSOCIATES, INC. | P. O. BOX 6121 | LAND SURVEYORS
HIGHWAY 169 & COUNTY ROAD 18 • 941-3030 • MINNEAPOLIS 24, MINN.

CERTIFICATE OF SURVEY

Survey For: Aldrich Finance Co. File No. 4828 Book 258 Page 77

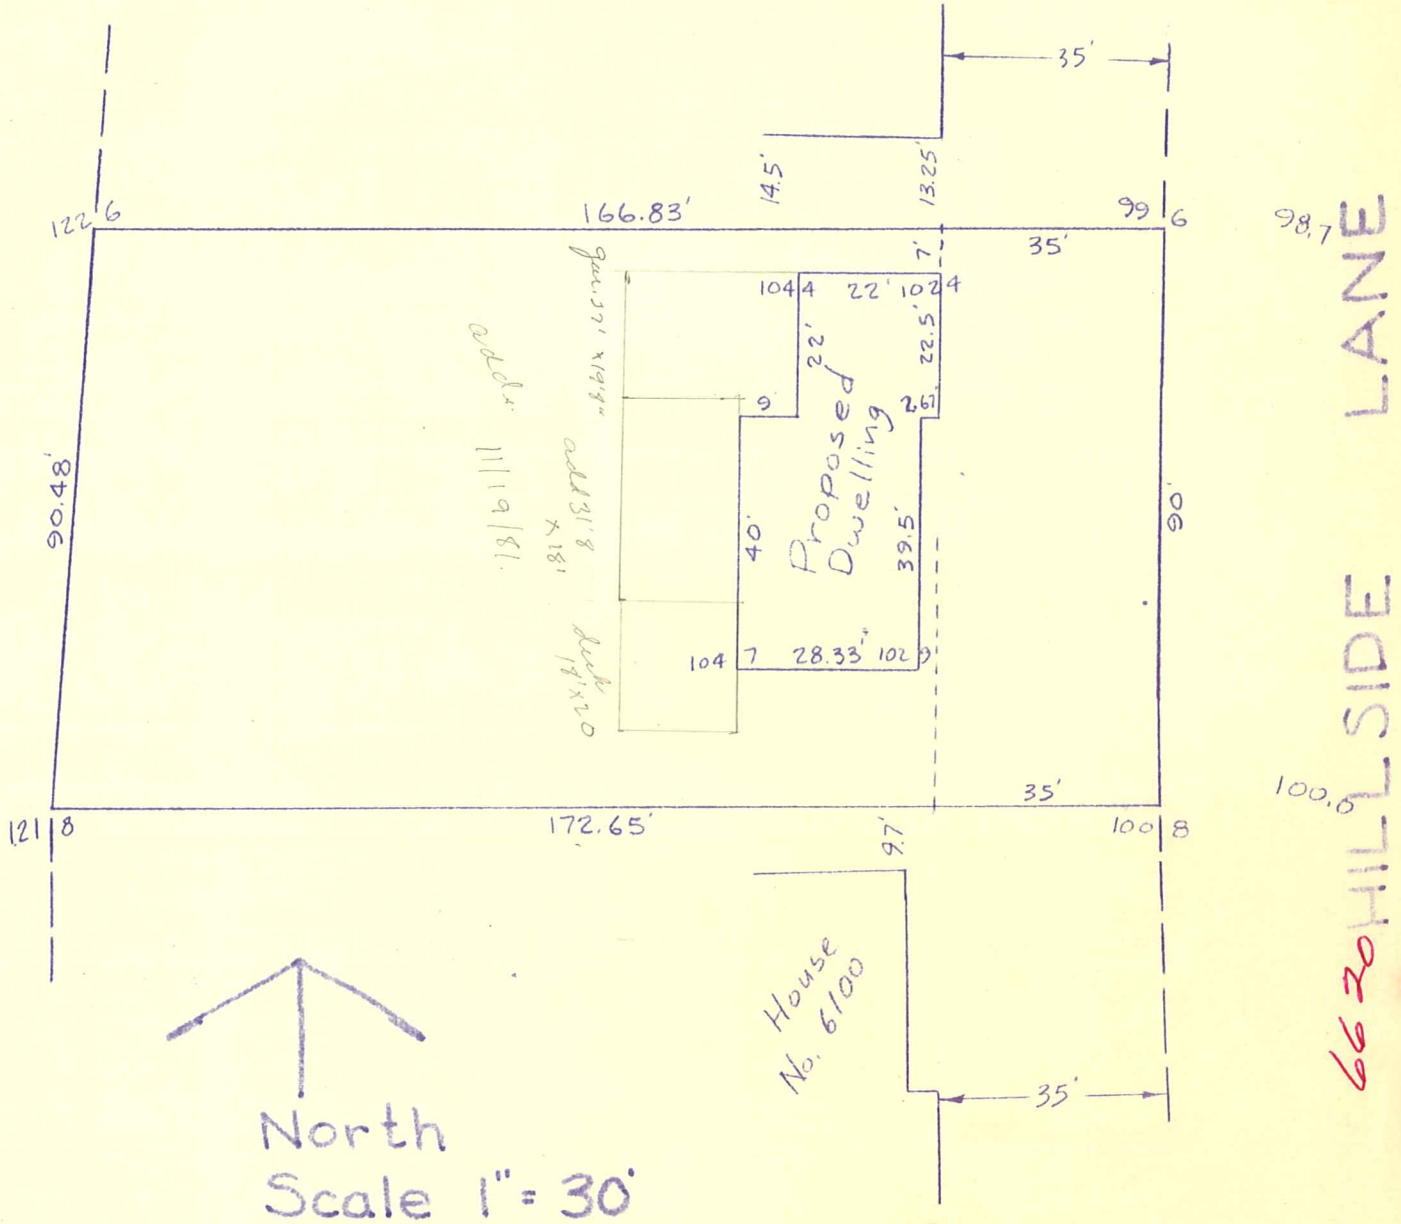

APPROVED
12/21/65
BUILDING INSPECTOR
VILLAGE OF EDINA

15,277
3819

I hereby certify that this is a true and correct representation of a survey of the boundaries of Lot 5, Block 2, The Heights Hennepin County, Minnesota and of the location of all buildings thereon, and of visible encroachments, if any, from or on said land. Surveyed by me this 7th day of December, 1965

CARDARELLE & ASSOCIATES, INC.
STATE REG. NO. 6508

05.116.21.42.0018
6620 HILLSIDE LA

6620

13855