CARDARELLE & ASSOCIATES, INC.
HIGHWAY 169 & COUNTY ROAD 18 • P. O. BOX 6121 941-3030 • LAND SURVEYORS MINNEAPOLIS 24, MINN.

CERTIFICATE OF SURVEY

Survey For: Tony Poppelaars File No. _____ Book 264 Page 6

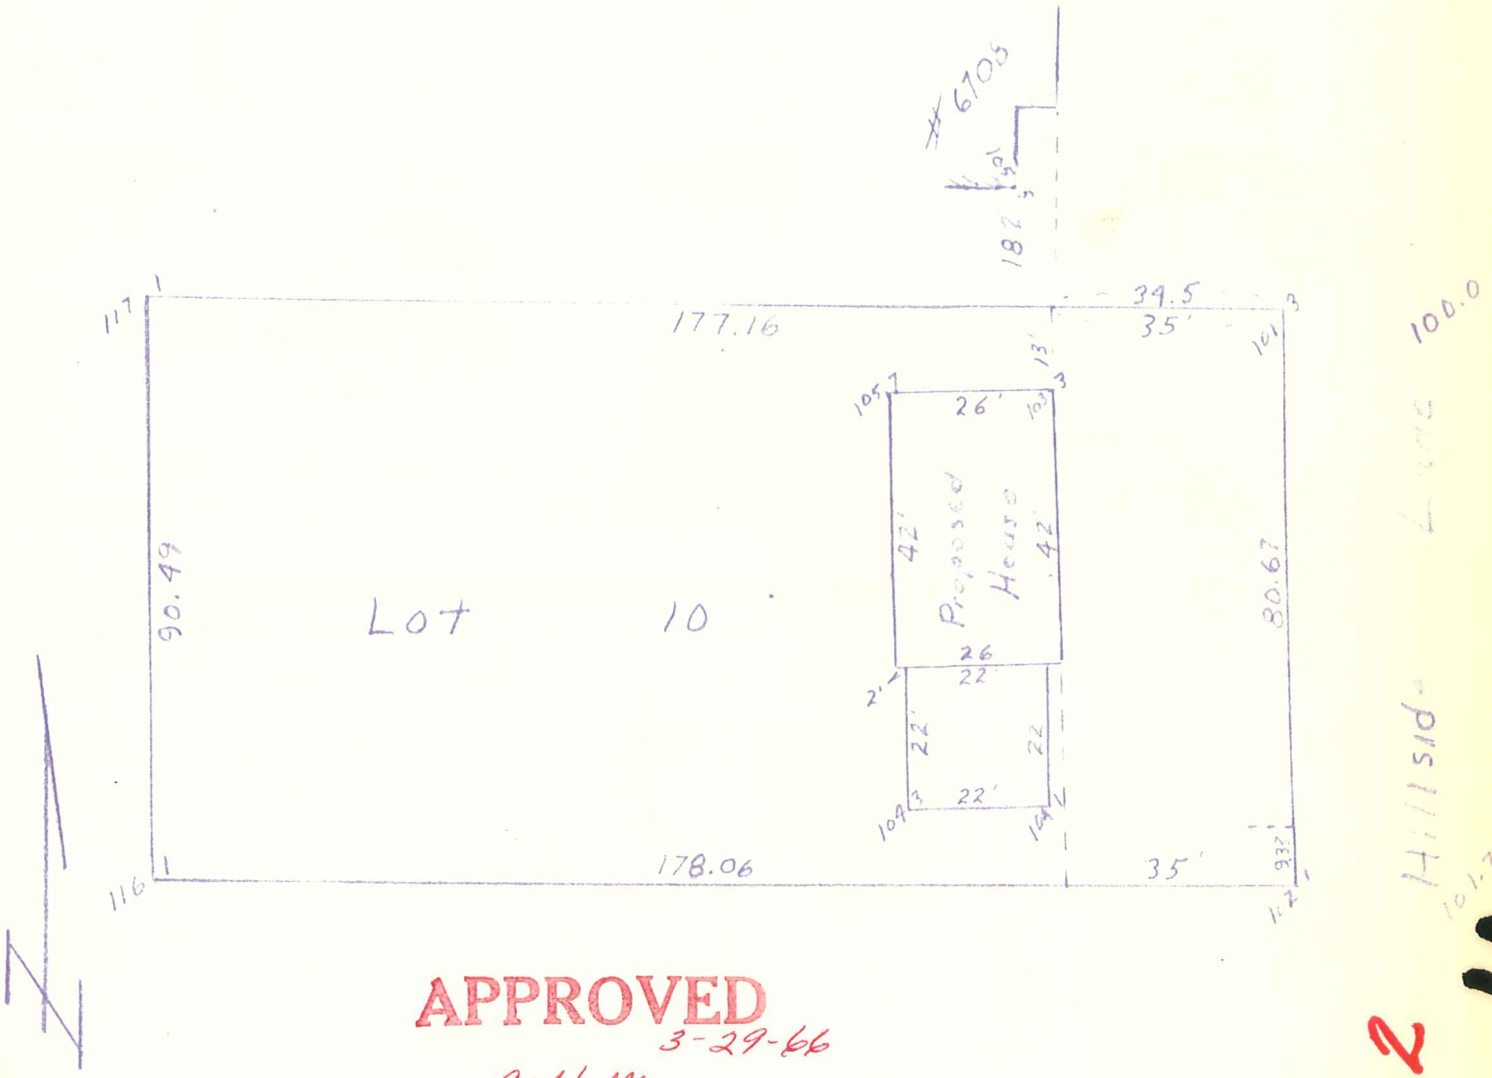

APPROVED
3-29-66
C H Moser
BUILDING INSPECTOR
VILLAGE OF EDINA

Scale: 1" = 30'

6712

A-39

I hereby certify that this is a true and correct representation of a survey of the boundaries of Lot 10 Block 2 The Heights Hennepin County, Minnesota and of the location of all buildings thereon, and all visible encroachments, if any, from or on said land. Surveyed by me this 25th day of March, 196 6

05.116.21.42.0022
6712 HILLSIDE LA

CARDARELLE & ASSOCIATES, INC.
STATE REG. NO. 6508