CARDARELLE & ASSOCIATES, INC.
5205 VALLEY VIEW ROAD • WE 9-7590 • ENGINEERS & LAND SURVEYORS
MINNEAPOLIS 24, MINN.

CERTIFICATE OF SURVEY

Survey For: File No. 4828 Book 233 Page 57

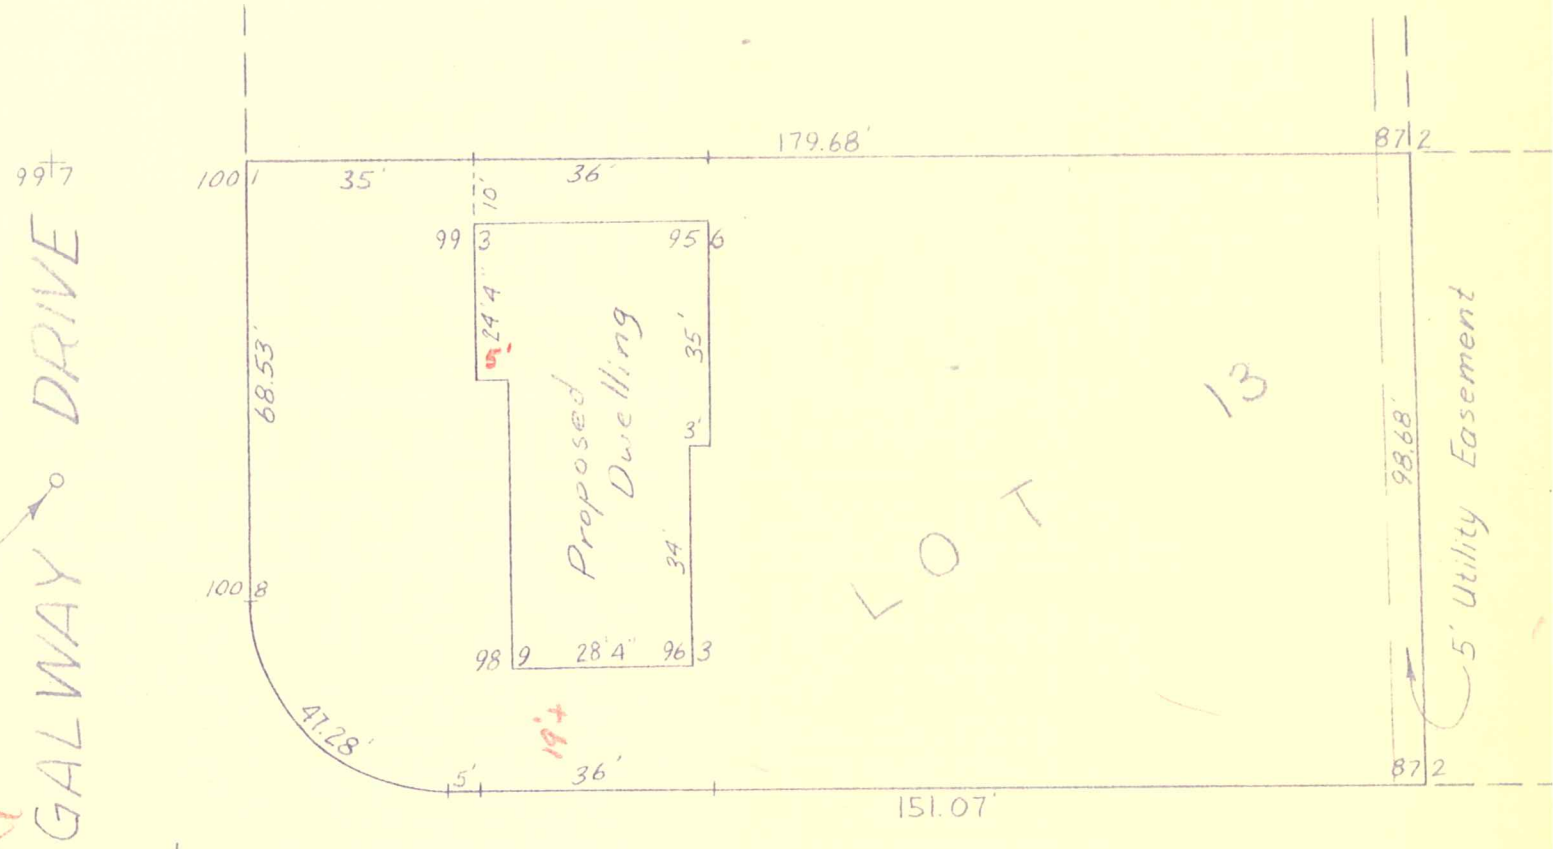

I hereby certify that this is a true and correct representation of a survey of the boundaries of Lot 13, Block 2, The Heights, Hennepin County, Minnesota and of the location of all buildings, if any thereon and all visible encroachments, if any, from or on said land. It also shows the location of the stakes as set for a proposed building. As surveyed by me this 15th day of February 1961.

Scale
1" = 30'

CARDARELLE & ASSOCIATES, INC.
STATE REG. NO. 566 No. 6508

6721 GALWAY DR