Phone: GReenwood 3-8352

ARLEIGH C. SMITH

Registered Professional Engineer and Land Surveyor
16215 Wayzata Boulevard Wayzata, Minnesota

1478

PLAT OF SURVEY

OF PROPERTY OF JEROM NAGENGAST 5029 NORMANDALE CT.

described as follows: LOT 14
BLOCK 2
THE HEIGHTS

Scale: 1 inch 30 feet.

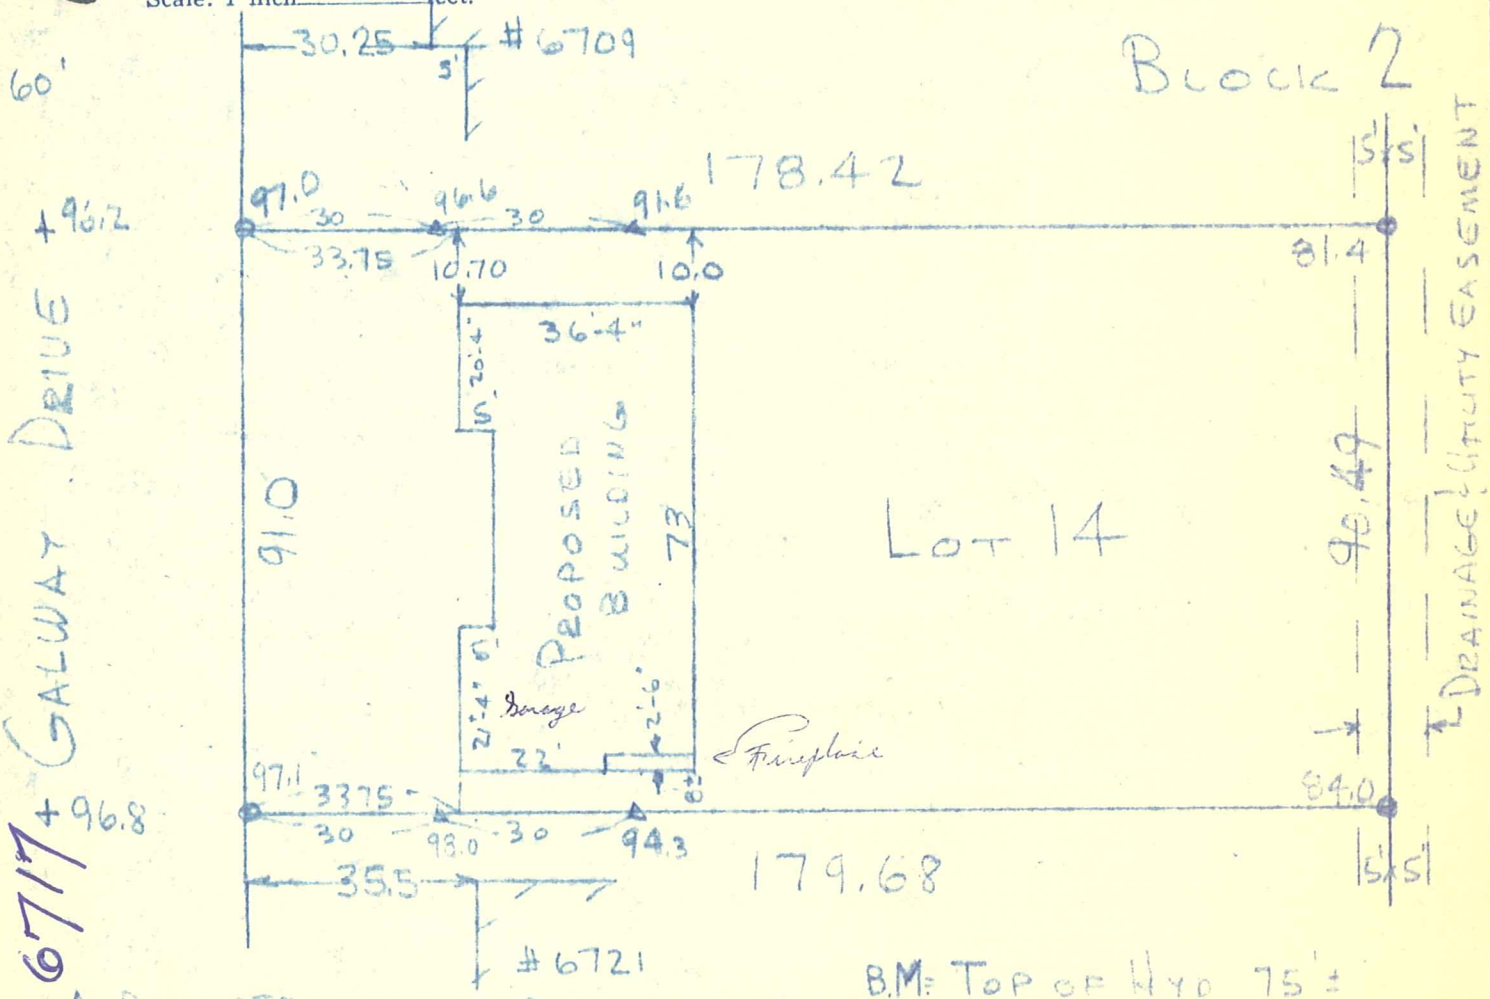

△ DENOTES WOOD HUB
O DENOTES IRON MON.

B.M.: TOP OF HYD 75' ± SOUTH OF LOT
ELEV = 100.0 (ASS.)

CERTIFICATE OF LOCATION OF BUILDING

I hereby certify that on Oct. 13, 1961 I made a survey of the proposed location of the building on the above described property and that the location of said building is correctly shown on the above plat.

Arleigh C. Smith

CERTIFICATE OF SURVEY

I hereby certify that on Oct 13, 1961 I surveyed the property described above and that the above plat is a correct representation of said survey.

Arleigh C. Smith

6717 GALWAY DR