CARDARELLE & ASSOCIATES, INC.
HIGHWAY 169 & COUNTY ROAD 18

P. O. BOX 6121
941-3030

LAND SURVEYORS
MINNEAPOLIS 24, MINN.

CERTIFICATE OF SURVEY

Survey For: P. V. Builders File No. 4828 Book 246 Page 41

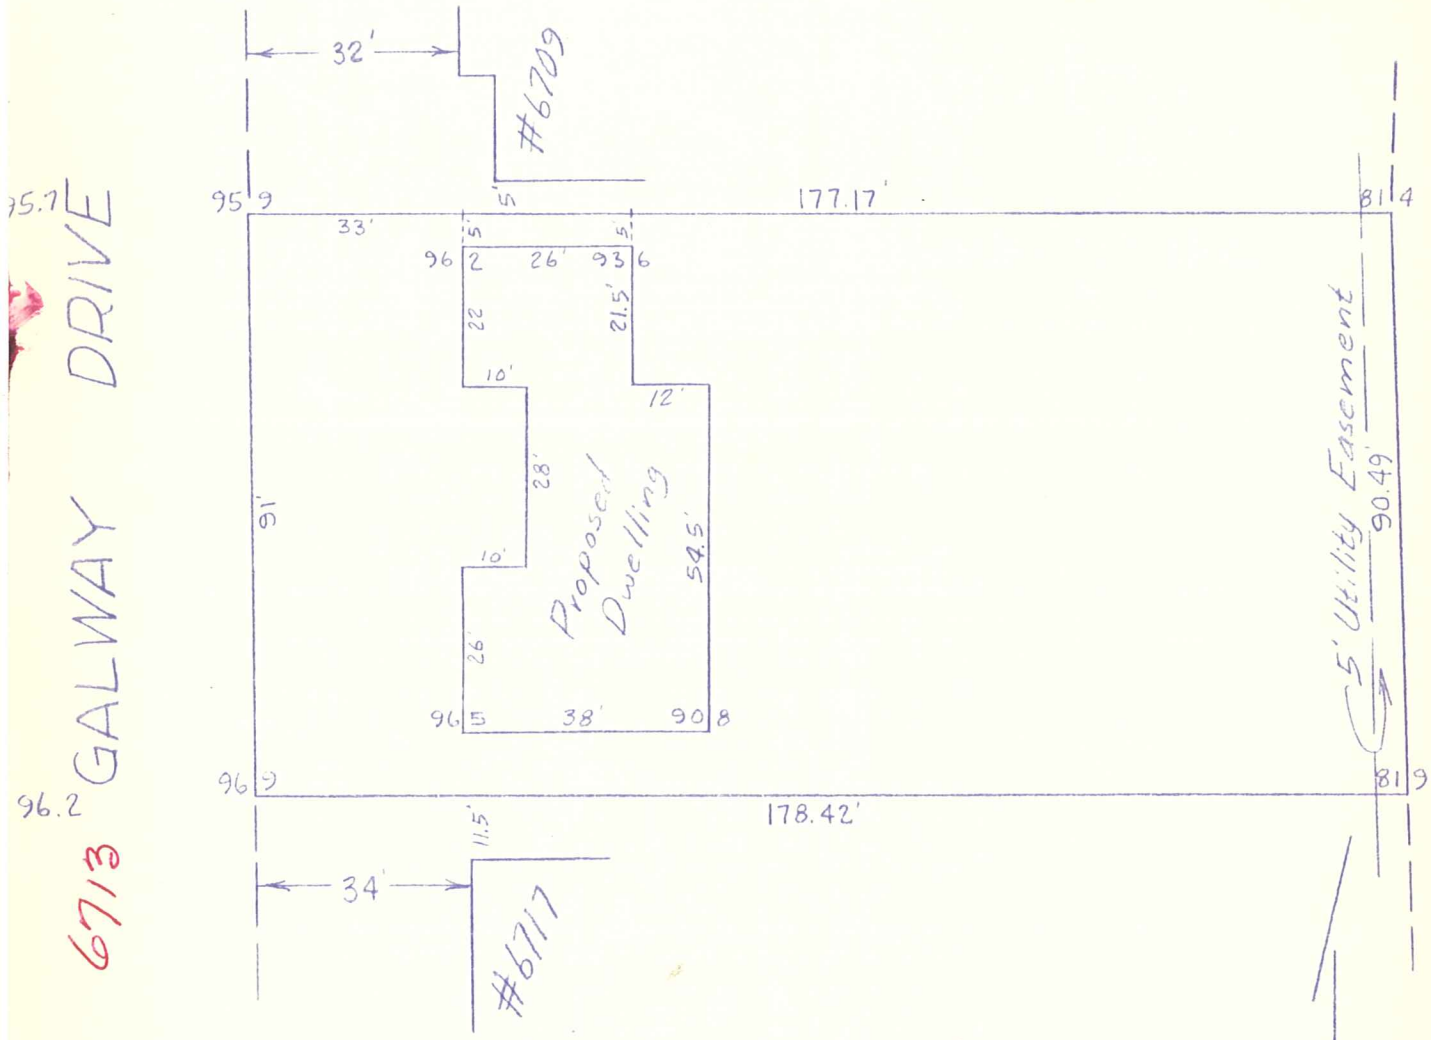

B.M. top hyd. 68TH & Galway
assumed elev. 100.0

Proposed Garage floor elev. 97.2

Scale
1" = 30'

Boundaries and Buildings

I hereby certify that this is a true and correct representation of a survey of the boundaries of Lot 15, Block 2, The Heights Hennepin County, Minnesota and of the location of all buildings thereon, and all visible encroachments, if any, from or on said land. Surveyed by me this 13TH day of November, 1963.

CARDARELLE & ASSOCIATES, INC.
STATE REG. NO. 6508

6713 GALWAY DR

126 41