CARDARELLE & ASSOCIATES, INC.
HIGHWAY 169 & COUNTY ROAD 18 • P. O. BOX 6121 941-3030 • LAND SURVEYORS MINNEAPOLIS 24, MINN.

CERTIFICATE OF SURVEY

Survey For: _____ File No. 5064 Book 269 Page 3

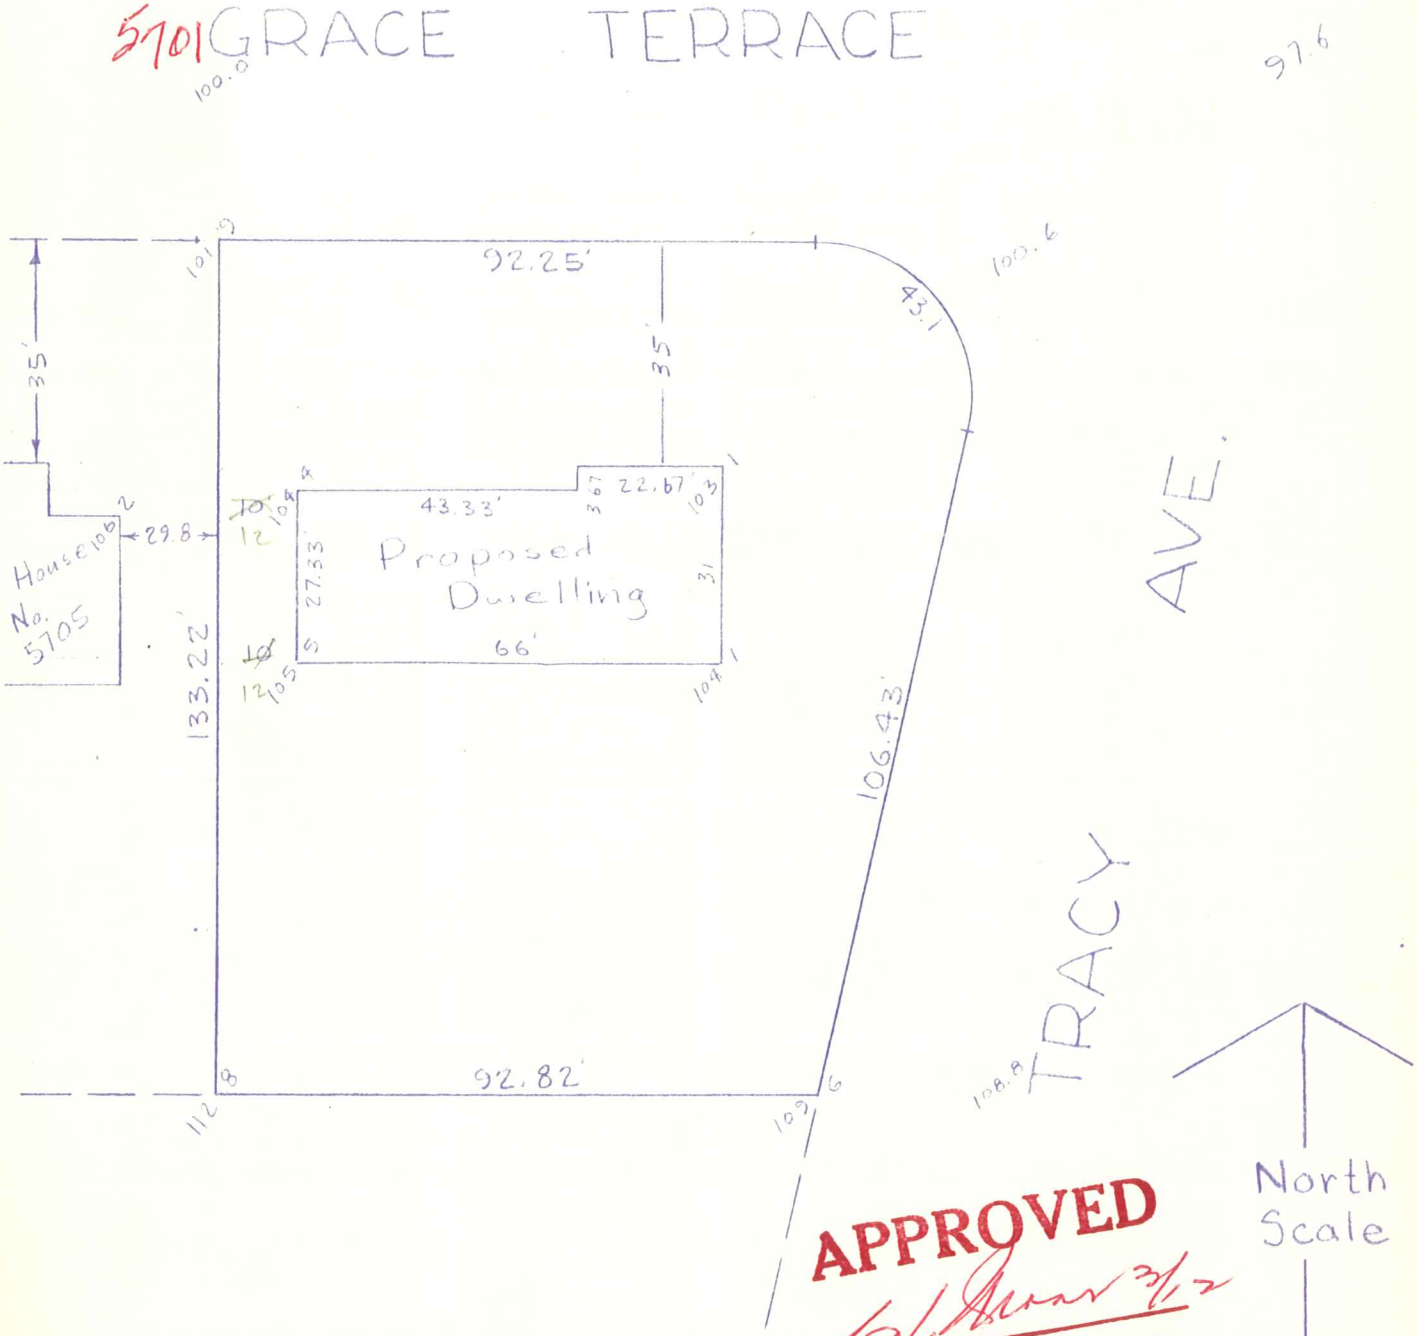

APPROVED
BUILDING INSPECTOR
VILLAGE OF EDINA

A-12

I hereby certify that this is a true and correct representation of a survey of the boundaries of Lot 1, Block 2, The Heights 5th Addition Hennepin County, Minnesota and of the location of all buildings thereon, and all visible encroachments, if any, from or on said land. Surveyed by me this 11th day of March, 1966.

CARDARELLE & ASSOCIATES, INC.
STATE REG. NO. 6508

5701 GRACE TER