CARDARELLE & ASSOCIATES, INC.
5205 VALLEY VIEW ROAD • WE 9-7590 • ENGINEERS & LAND SURVEYORS
MINNEAPOLIS 24, MINN.

CERTIFICATE OF SURVEY

Survey For:

File No. 4404 Book 235 Page 40

1137

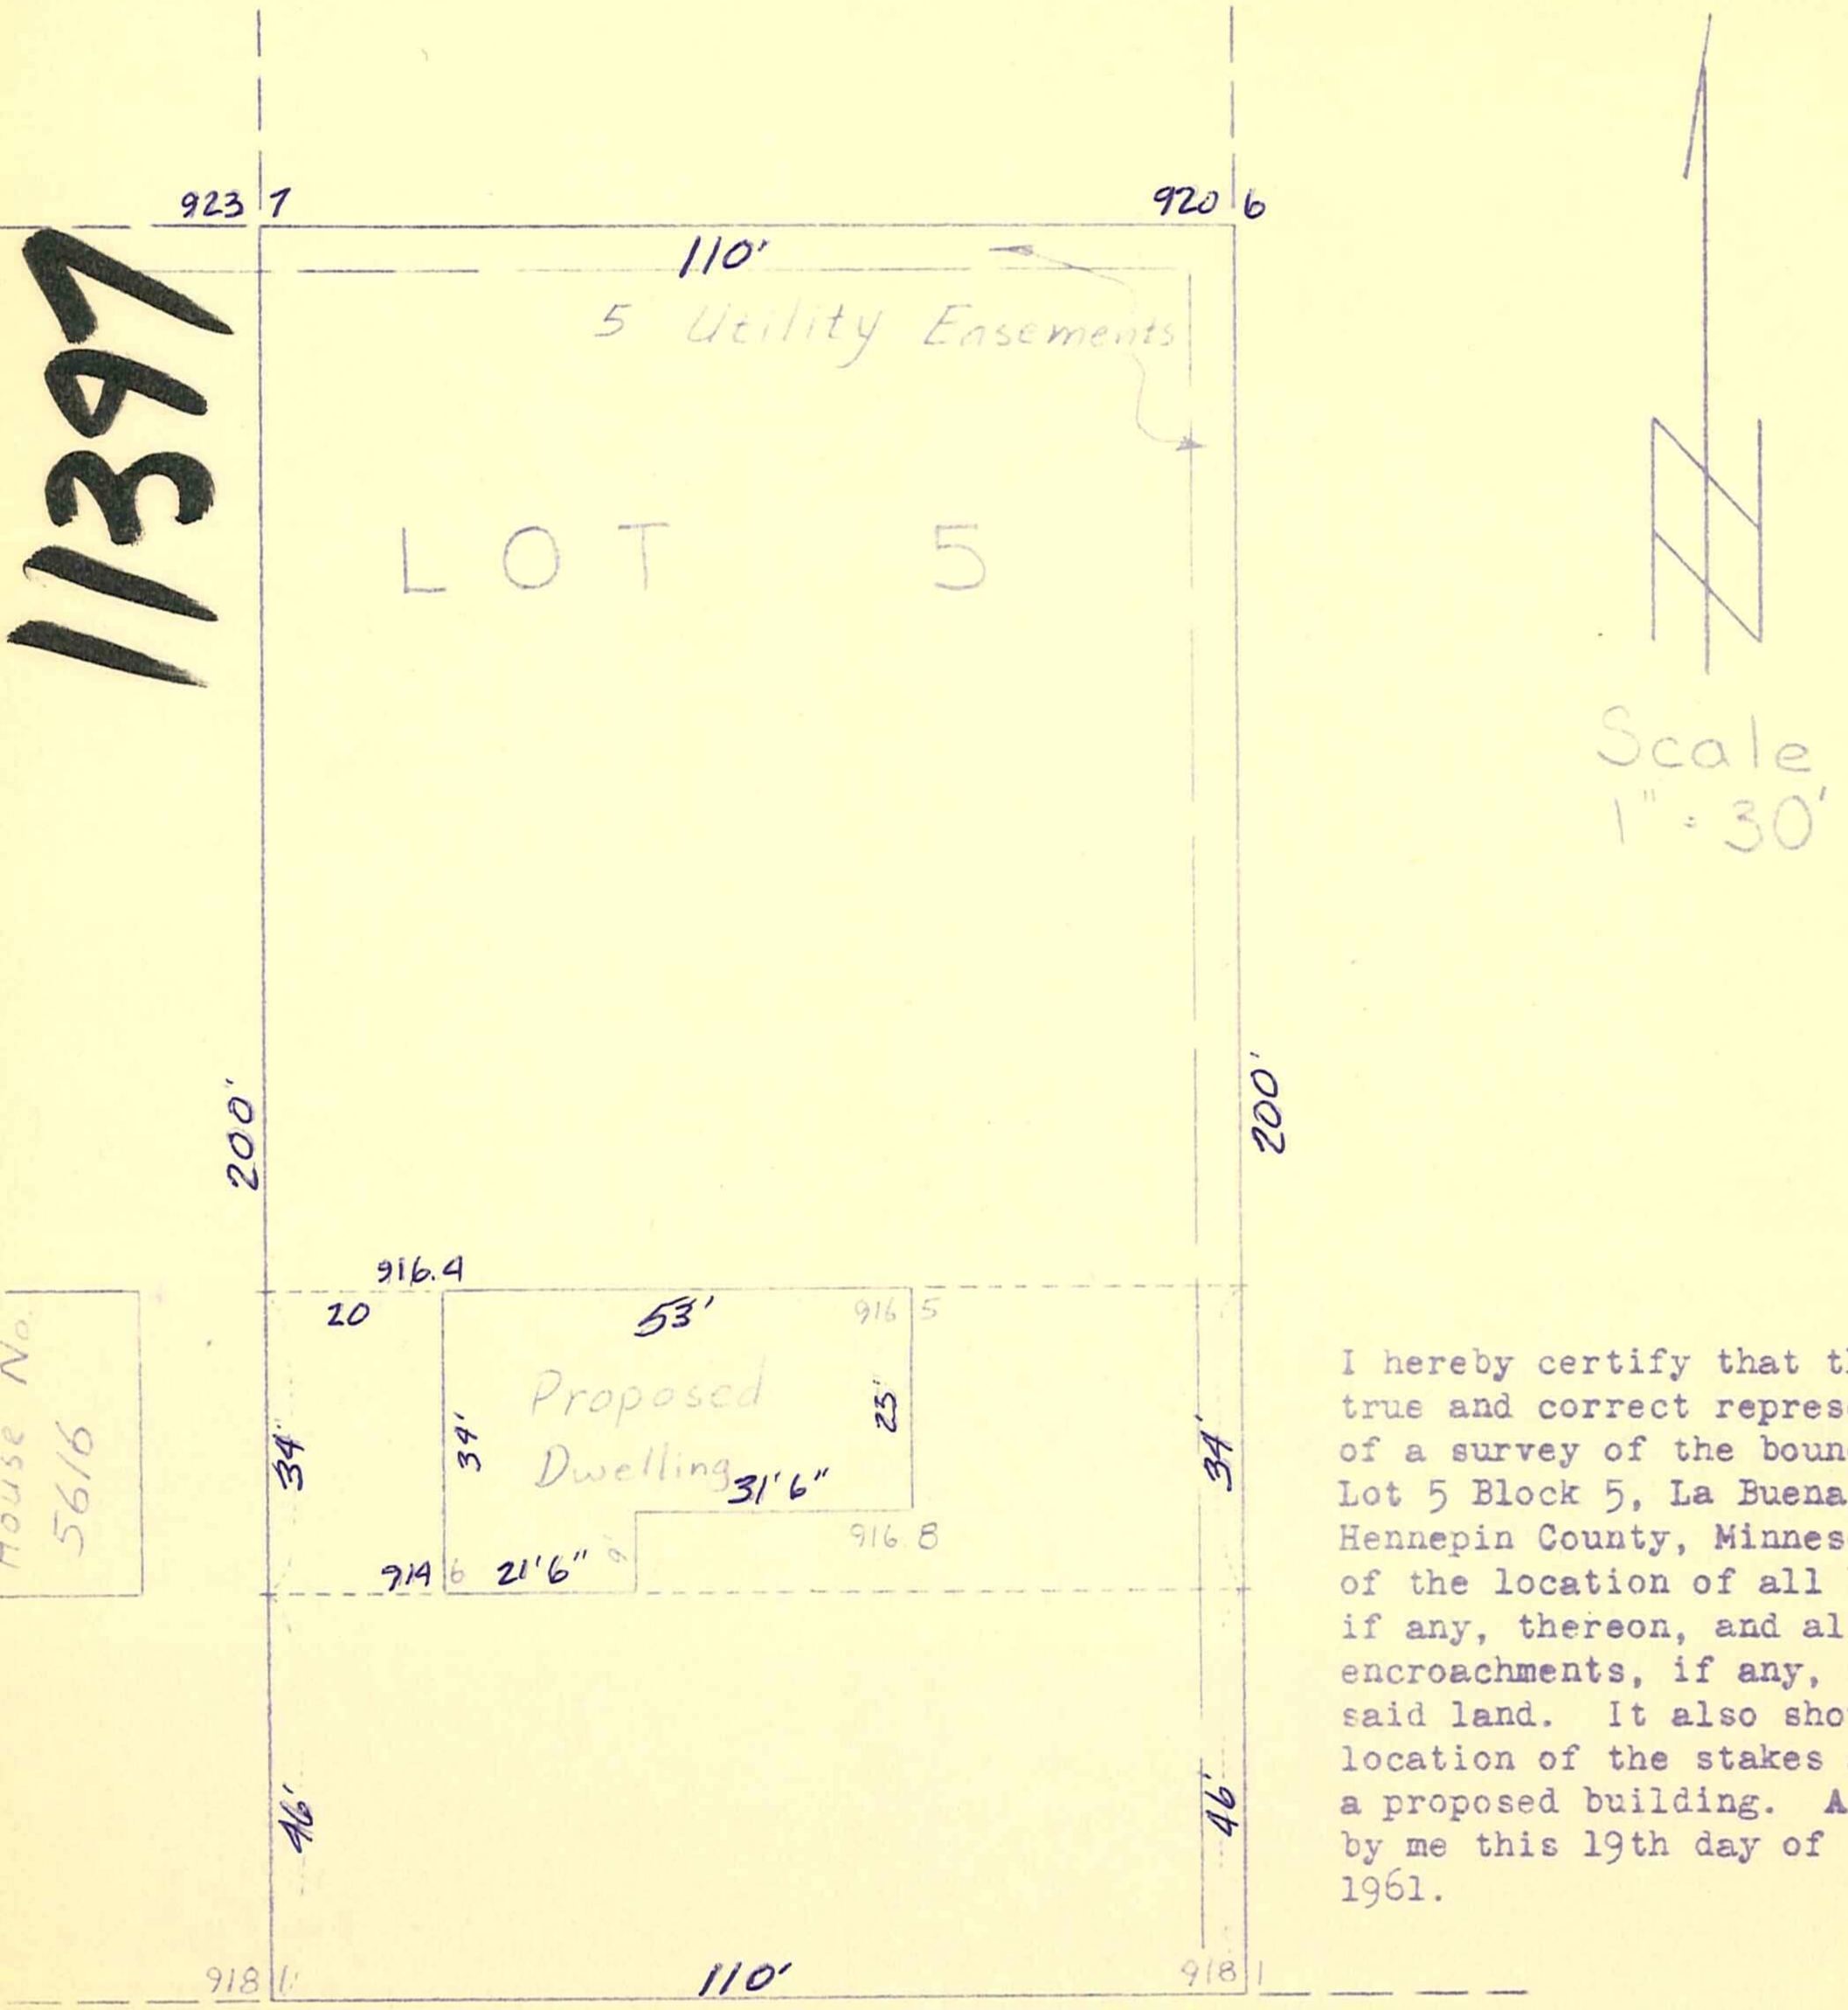

I hereby certify that this is a true and correct representation of a survey of the boundaries of Lot 5 Block 5, La Buena Vista, Hennepin County, Minnesota, and of the location of all buildings, if any, thereon, and all visible encroachments, if any, from or on said land. It also shows the location of the stakes as set for a proposed building. As surveyed by me this 19th day of September, 1961.

5612 McGUIRE ROAD

918 10

917 9

B.M. top M.H.
Elev. 918.21

5612 McguireRd 05-116-21-43-0013

Frank R. Cardarelle

CARDARELLE & ASSOCIATES, INC.
STATE REG. NO. 566 No. 6508