FRANK R. CARDARELLE Land Surveyor, Inc.
(612) 941-3031 6440 Flying Cloud Drive
Land Surveyo
Eden Prairie, MN 5534

Certificate Of Survey

Survey For Peter & Julie McCarthy Book 273 Page 273 File 5048
6801 Brook Drive
Edina, MN 55439

WARNING
Call 651 454 0002 before digging for underground utility locations
REQUIRED BY LAW

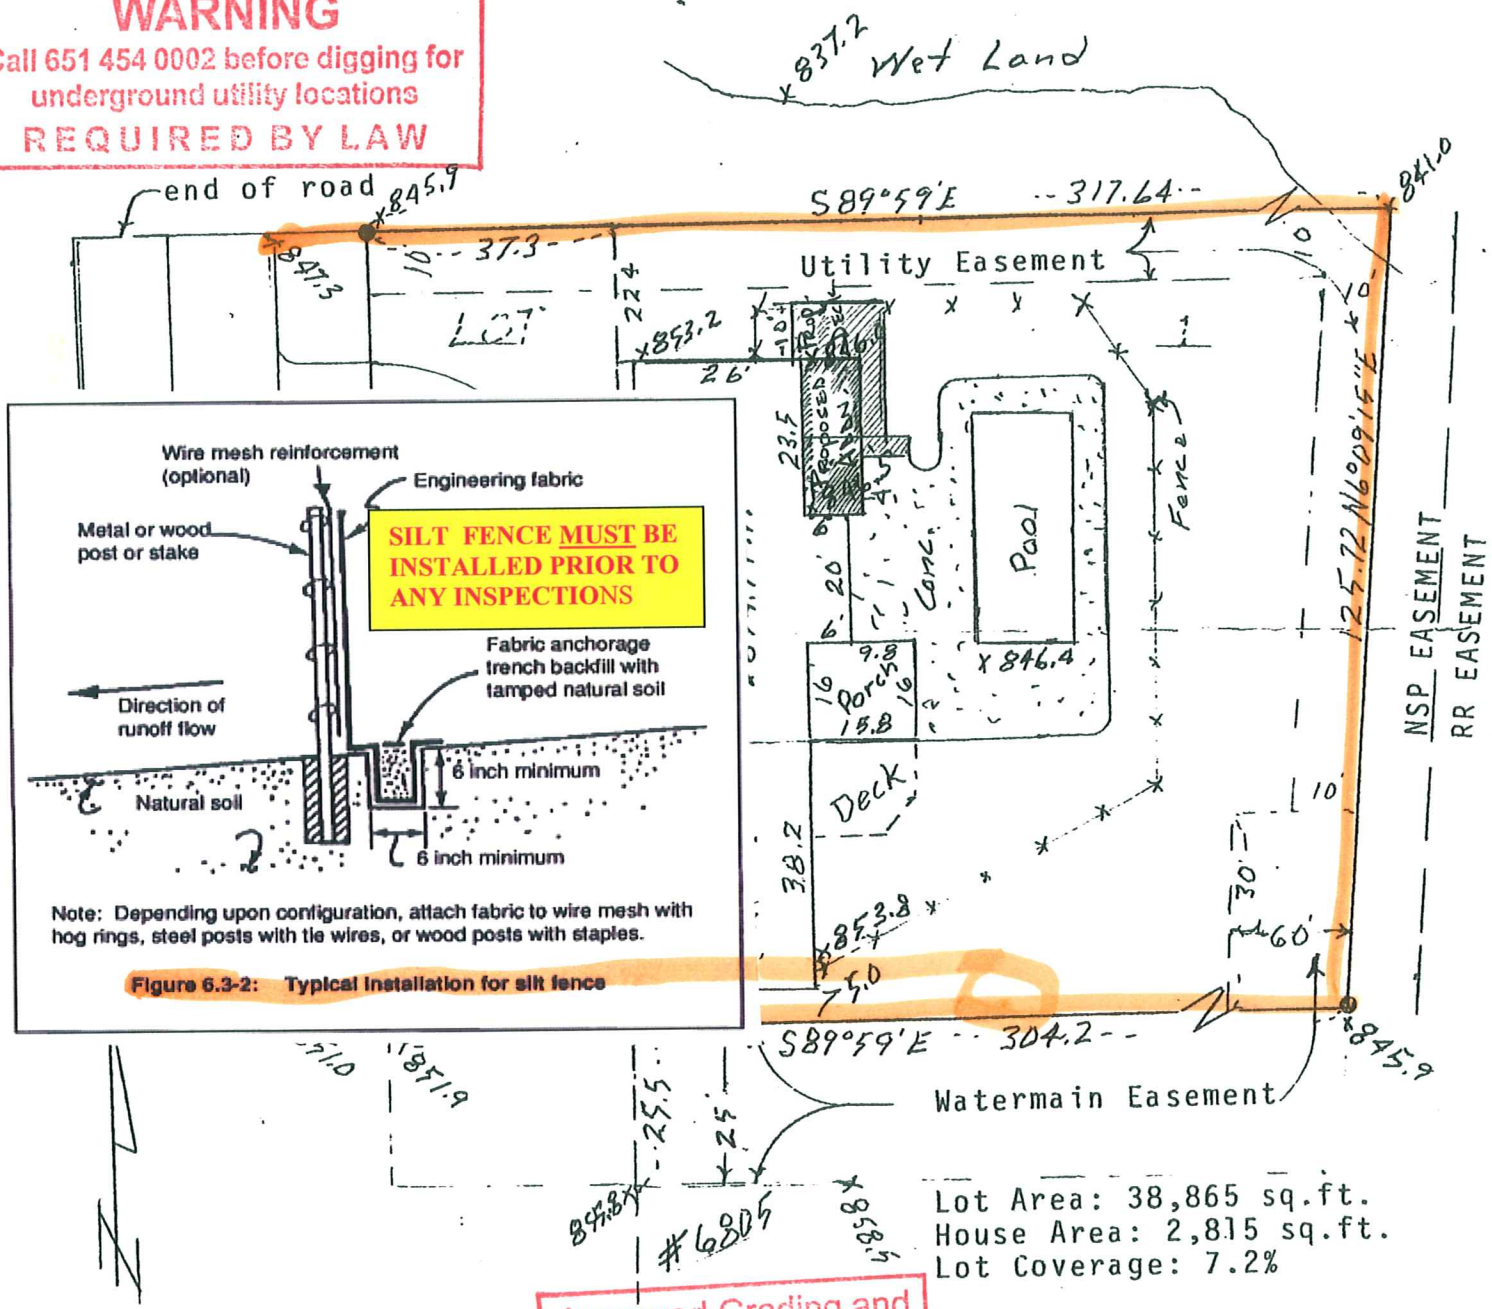

Figure 6.3-2: Typical Installation for silt fence

Approved Grading and Drainage Plan required prior to altering any grades and/or drainage

I hereby certify that this is a true and correct representation of a survey of the boundries of Lot 1, Block 1, Bellman's Add.
Hennepin County, Minnesota and the location of all buildings thereon, and all visible encroachments, if any on said land.

Surveyed by me on this 29th day of July 2005.

Frank R. Cardarelle

6801 BROOK DR